


PROJECT	DESIGNATION
1700736	1700736
CONTRACT	
R-40294	

INDIANA DEPARTMENT
OF TRANSPORTATION

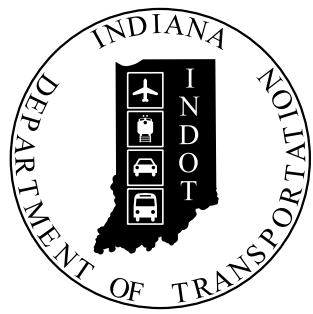

ROAD PLANS

PROJECT NO. 1700736 P.E.
1700736 R/W
1700736 CONST.

New multiuse path on Sare Rd. from Buttonwood Ln. to Moores Pike
along with intersection improvement at the intersection of Sare Rd. and Moores Pike
in Sections 2, 3, 10, 11, T-8-N, R-1-W, Perry Township, Monroe County, Indiana

CITY OF BLOOMINGTON

HON. JOHN HAMILTON
MAYOR

DATE

NEIL KOPPER
PROJECT ENGINEER, E.R.C.

DATE

BOARD OF PUBLIC WORKS

KYLA COX DECKARD
PRESIDENT



DATE

BETH H. HOLLINGSWORTH
VICE PRESIDENT

DATE


DANA PALAZZO
SECRETARY

DATE

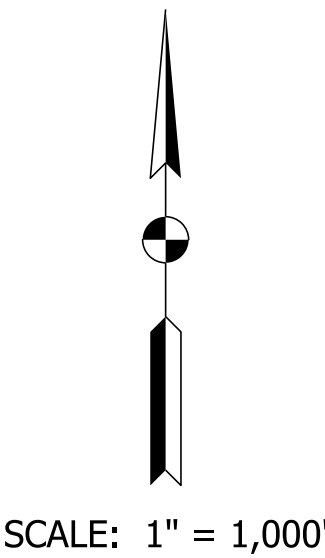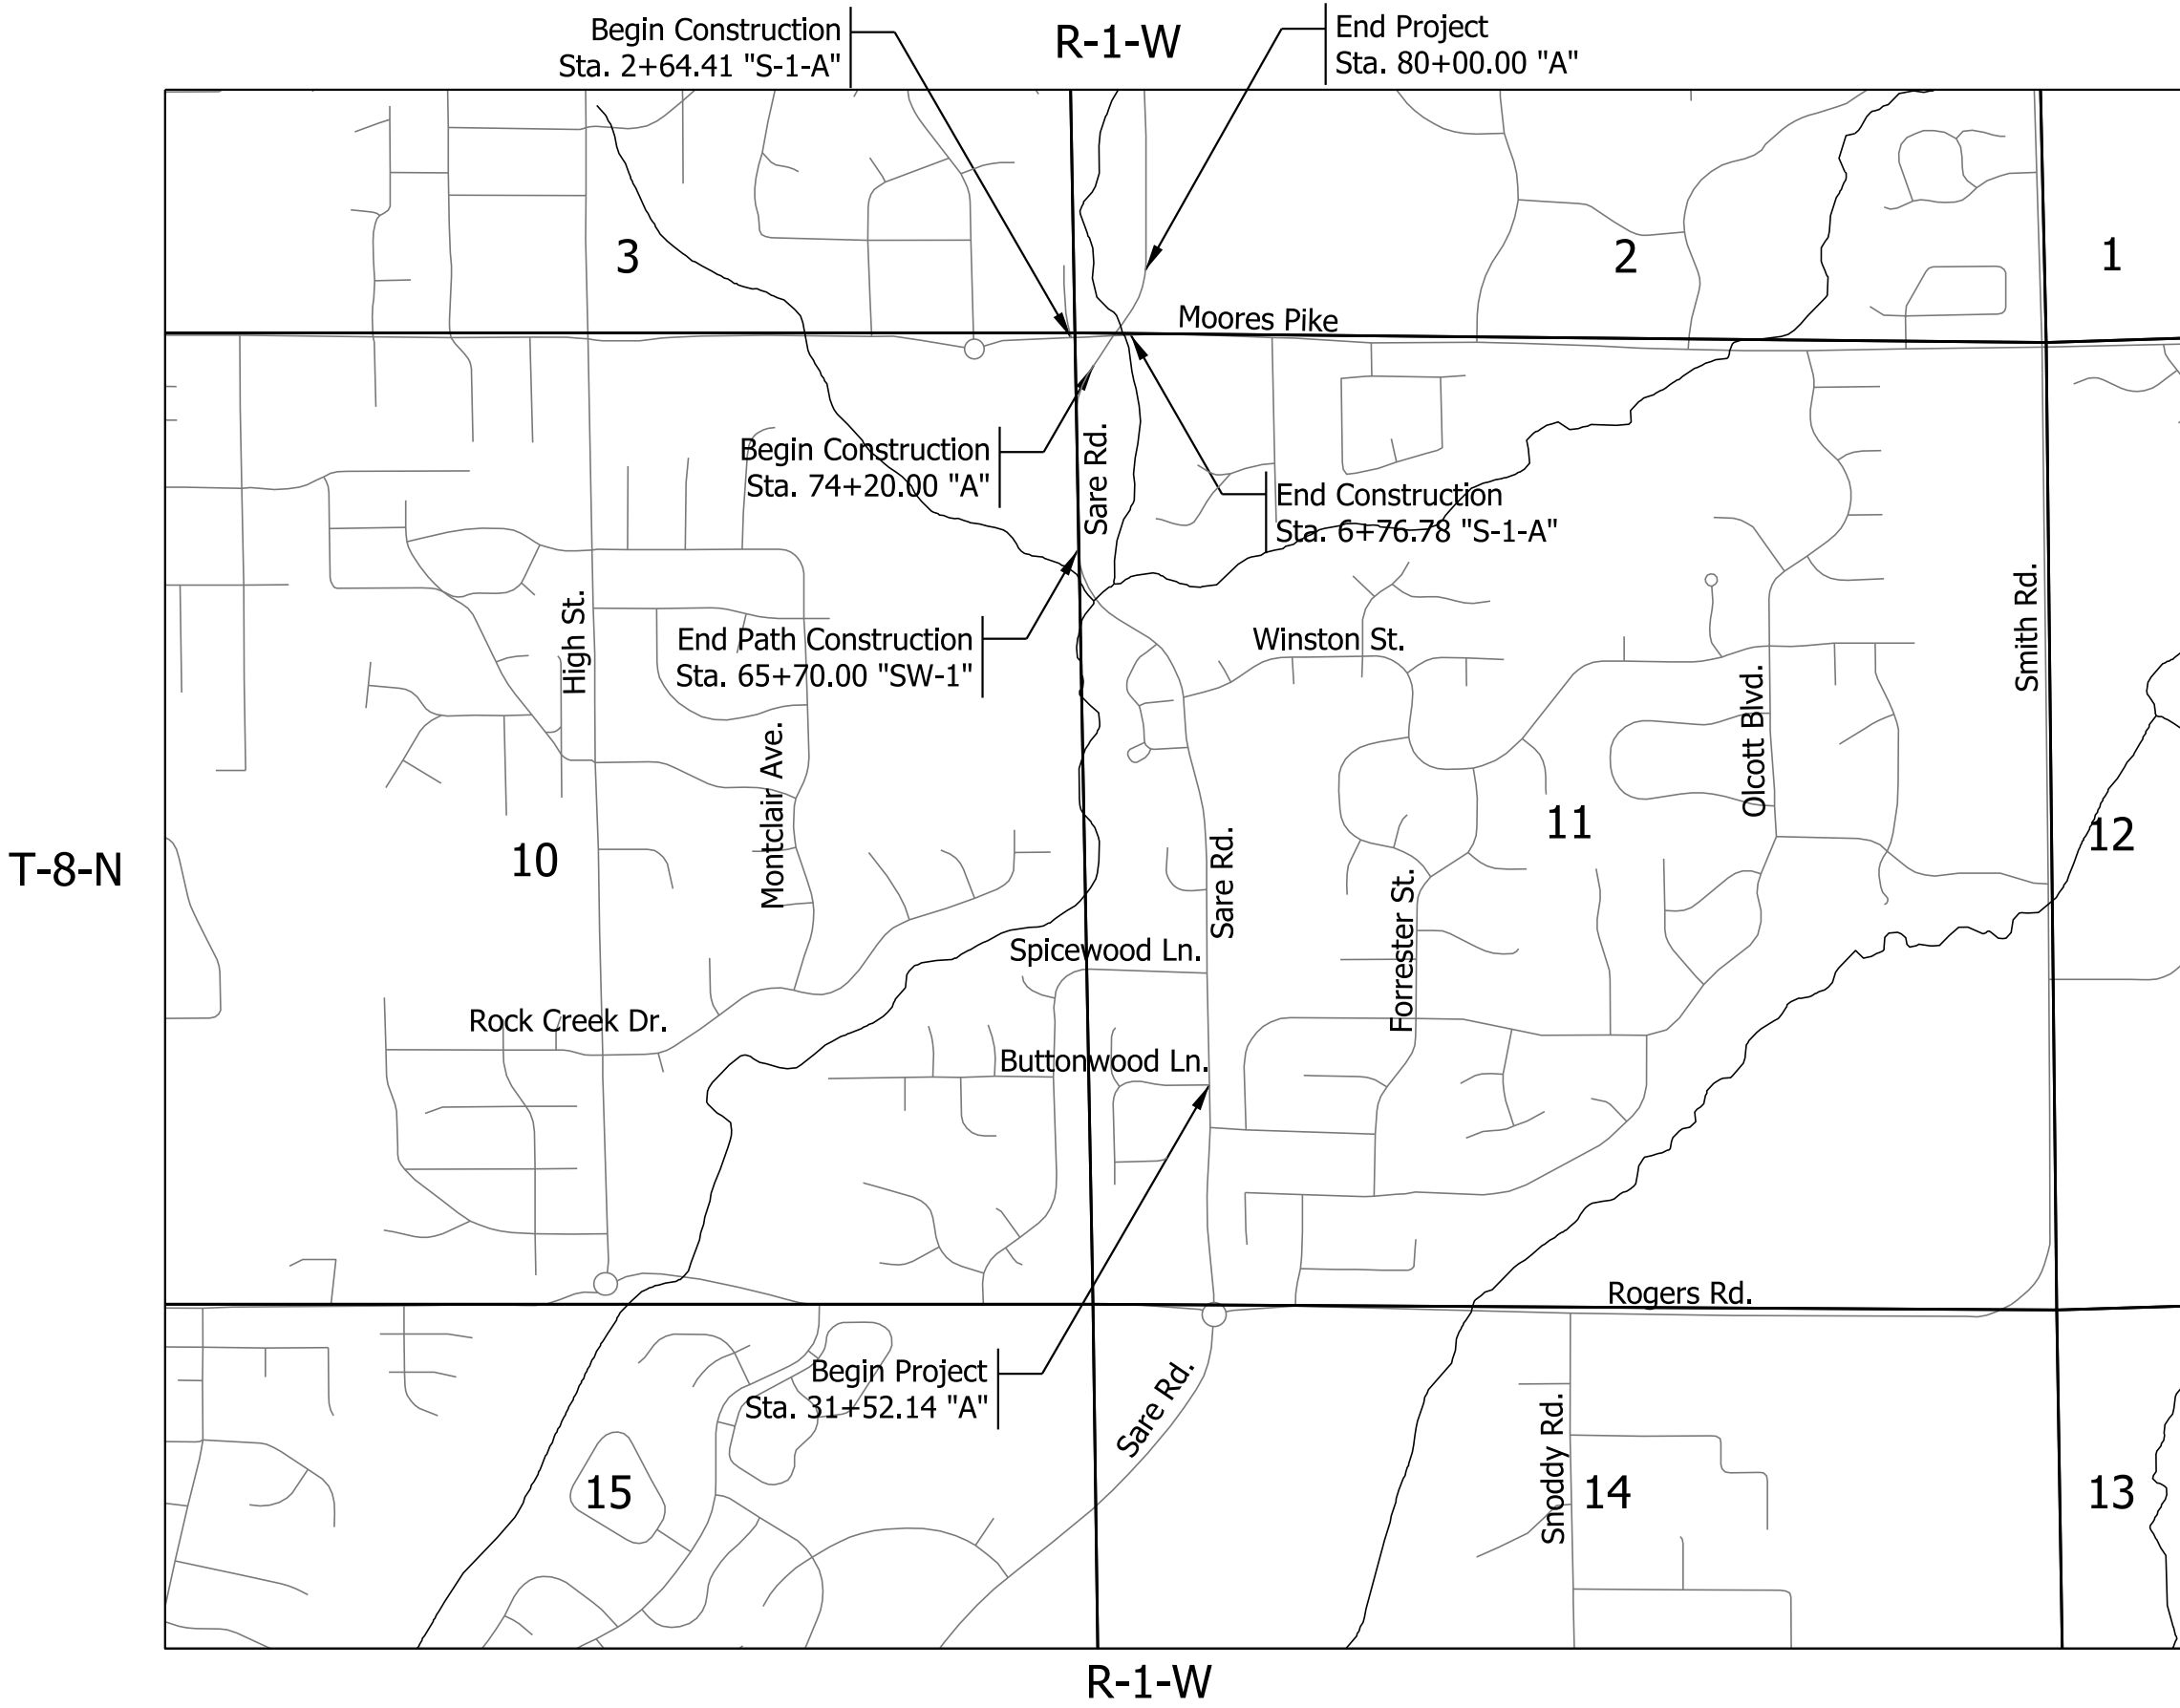

TRAFFIC DATA		SARE ROAD
A.A.D.T.	(2020)	18,331 V.P.D.
A.A.D.T.	(2040)	21,117 V.P.D.
D.H.V	(2040)	2,112 V.P.H.
DIRECTIONAL DISTRIBUTION		53/47 %
TRUCKS		1.1% A.A.D.T. 0.4% D.H.V.
DESIGN DATA		SARE ROAD
DESIGN SPEED		30 M.P.H.
PROJECT DESIGN CRITERIA		3R (NON-FREEWAY)
FUNCTIONAL CLASSIFICATION		MAJOR COLLECTOR
RURAL/URBAN		URBAN
TERRAIN		LEVEL
ACCESS CONTROL		NONE

TRAFFIC DATA		MOORES PIKE
A.A.D.T.	(2020)	12,355 V.P.D.
A.A.D.T.	(2040)	14,826 V.P.D.
D.H.V	(2040)	1,483 V.P.H.
DIRECTIONAL DISTRIBUTION		56/44 %
TRUCKS		2.1% A.A.D.T. 1.0% D.H.V.
DESIGN DATA		MOORES PIKE
DESIGN SPEED		30 M.P.H.
PROJECT DESIGN CRITERIA		3R (NON-FREEWAY)
FUNCTIONAL CLASSIFICATION		MINOR COLLECTOR
RURAL/URBAN		URBAN
TERRAIN		LEVEL
ACCESS CONTROL		NONE

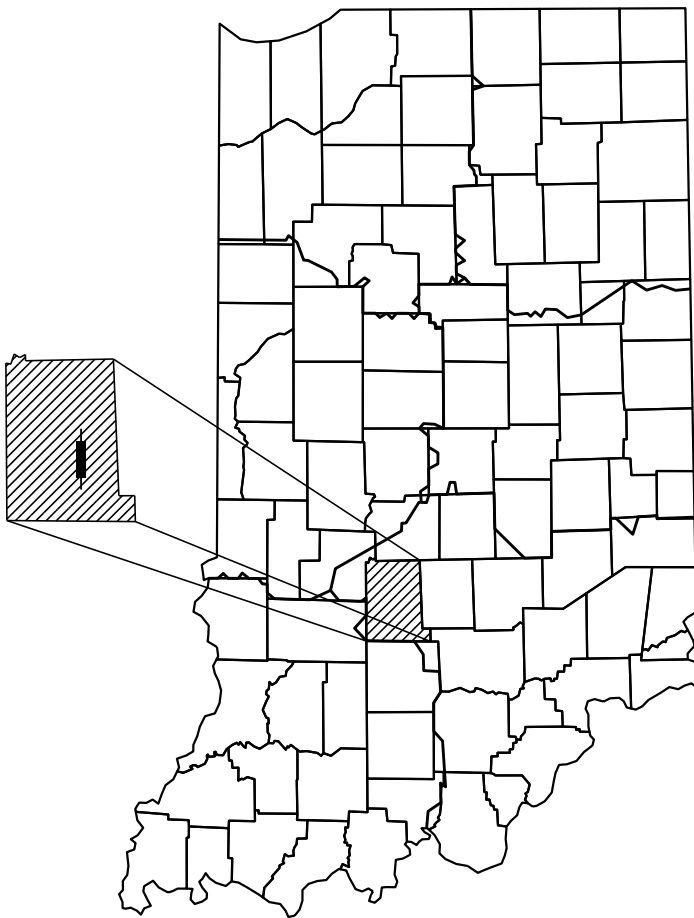

PROJECT LOCATION SHOWN BY
MONROE

LATITUDE: 39°8'43" N LONGITUDE: 86°29'50" W


GROSS LENGTH: 0.82 MI.
NET LENGTH: 0.82 MI.
MAX. GRADE: 7.19 %

HUC: 05120208090010

INDIANA DEPARTMENT OF TRANSPORTATION
STANDARD SPECIFICATIONS DATED 2020
TO BE USED WITH THESE PLANS



WSP USA Inc.
115 W. Washington Street
Suite 1270S
Indianapolis, IN 46204
TEL: 317-972-1706

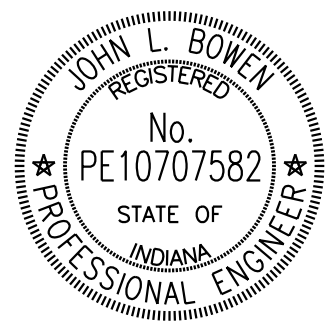

PLANS
PREPARED BY: WSP USA INC. 317-972-1706
PHONE NUMBER
CERTIFIED BY: John Bowen 11/25/2019
DATE
APPROVED
FOR LETTING: INDIANA DEPARTMENT OF TRANSPORTATION DATE


DESIGNATION		1700736
SHEETS		1 of 97
SURVEY BOOK	PROJECT	
CONTRACT	1700736	
R-40294		

UTILITIES		
AT&T Distribution Tod Moore 4517 E. Indiana Bell Ct. Bloomington, IN 47408 Tm1925@att.com 812-334-4718	Duke Energy - Electric Jared Dickey 2727 Central Ave. Columbus, IN 47201 jared.dickey@duke-energy.com 812-375-2111	Vectren - Gas Distribution Mostafa Khallad 8399 Zionsville Rd. Indianapolis, IN 46268 mostafa.khallad@centerpointenergy.com 765-287-2150
City of Bloomington Utilities Jane Fleig 600 East Miller Drive Bloomington, IN 47402 fleigj@bloomington.in.gov 812-349-3631 (office)	Smithville Telephone Co., Inc. Brad Hudoff 1600 Temperance St. Ellettsville, IN 47429 brad.hudoff@smithville.com 812-935-2423	Vectren - Gas Transmission Jeff Donnelly jeff.donnelly@centerpointenergy.com 812-491-5558
Comcast Cable Steve Mcartor 1600 West Fountain Drive Bloomington, IN 47404 steve_mcartor@cable.comcast.com 812-822-3267 (office) 812-360-3090 (cell)	Zayo Bandwidth Waylon W. Higgins 9209 Castlegate Dr. Indianapolis, IN 46256 waylon.higgins@zayo.com 765-341-1199 (cell)	

GENERAL NOTES	
X	All earth shoulders, median areas, and cut and fill slopes shall be plain or mulch seeded except where sodding is specified.
	The final cross sections of the grading contract will be the original cross sections of the paving contract. However, partial or complete cross sections shall be taken if necessary to determine the actual excavation quantities.
	The paper relocation will be cross sectioned by the Engineer before construction.
	Existing asphalt pavement located outside the construction limits, between Sta. ____ and Sta. ____ shall be removed as directed.
	The quantity of peat excavation shown on the plans has been estimated on the basis of theoretical cross sections by using treatment of existing fills, treatment by removal, or treatment by displacement, where each treatment applies.

X Represents General Notes to be included in the Project.






INDEX	
SHEET NO.	DRAWINGS INDEX
1	TITLE
2	INDEX AND GENERAL NOTES
3-5	TYPICAL CROSS SECTIONS
6-9	GEOMETRIC DETAIL SHEETS
10	MOT DETOUR ROUTE
11	MOT TYPICAL SECTIONS
12-17	MOT DETAIL SHEETS
18-34	PLAN AND PROFILE SHEETS
35-45	INTERSECTION DETAIL SHEETS
46-54	EROSION CONTROL PLANS
55	RETAINING WALL DETAILS
56	TREE PLANTING PLAN
57-60	PAVEMENT MARKING DETAILS
61	SIGNAL PLAN
62-68	BRIDGE DETAIL SHEETS
69	SIGN AND PAVEMENT MARKING SUMMARY TABLES
70	APPROACH TABLE
71	STRUCTURE DATA TABLE
72	PIPE MATERIAL TABLE
73-90	CROSS SECTIONS LINE "SW-1"
91-93	CROSS SECTIONS LINE "A"
94-96	CROSS SECTIONS LINE "S-1-A"
97	DRIVE CROSS SECTIONS

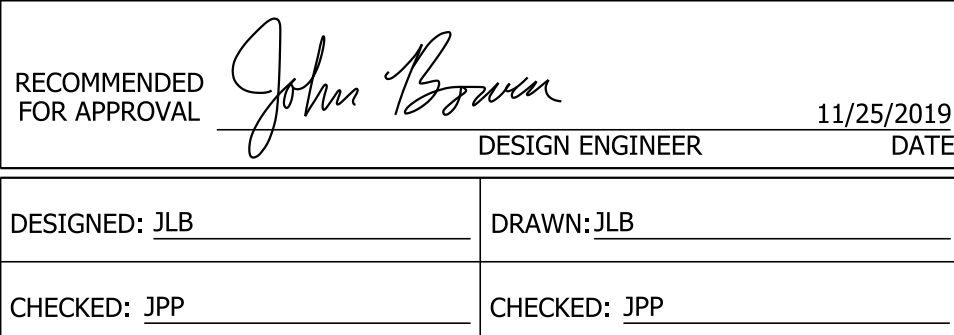[illegible]

INDIANA
DEPARTMENT OF TRANSPORTATION




INDEX AND GENERAL NOTES

HORIZONTAL SCALE	BRIDGE FILE	
N/A		
VERTICAL SCALE	DESIGNATION	
N/A	1700736	
SURVEY BOOK	SHEETS	
	2	of 97
CONTRACT	PROJECT	
R-40294	1700736	

     

Plot: 12/4/2019 11:02 AM

T:\188456\Roadway\Base Files\Bse RD TS.dgn

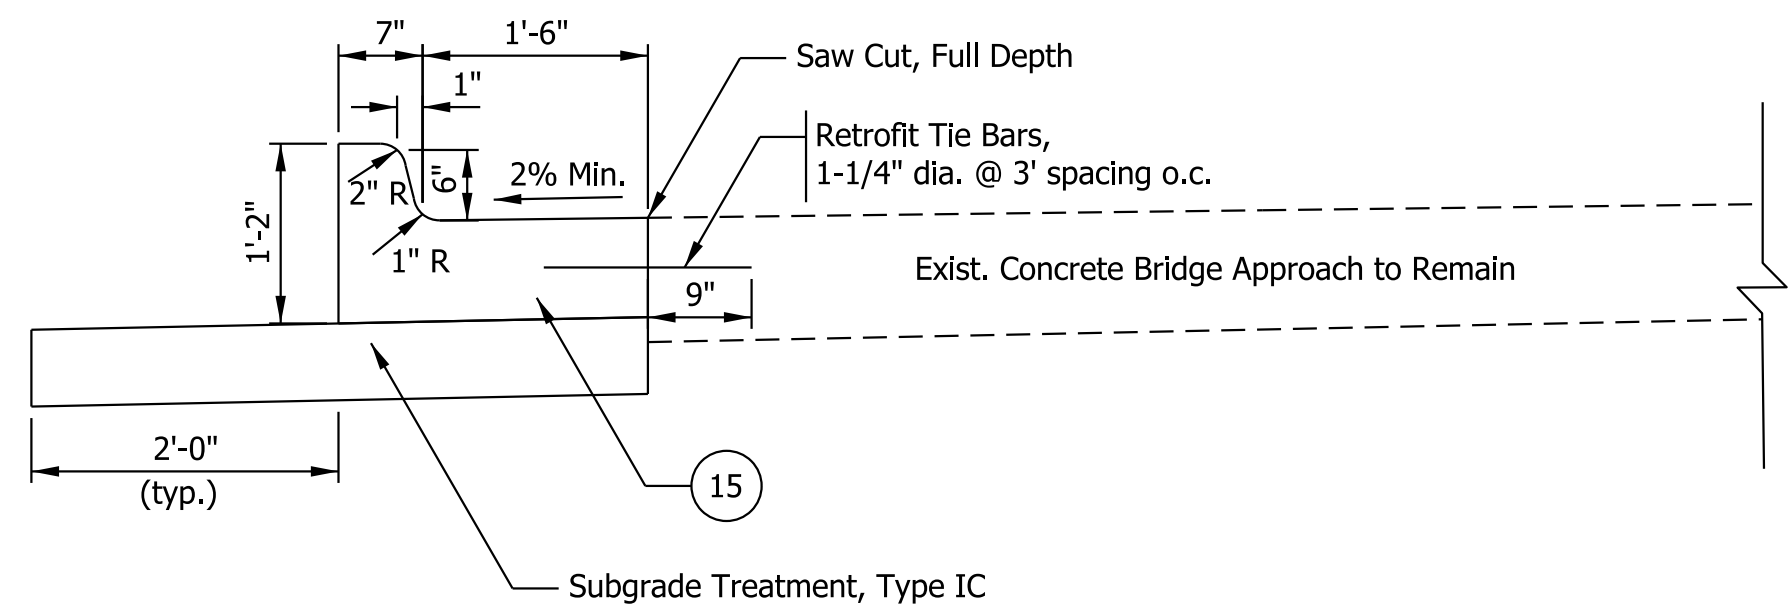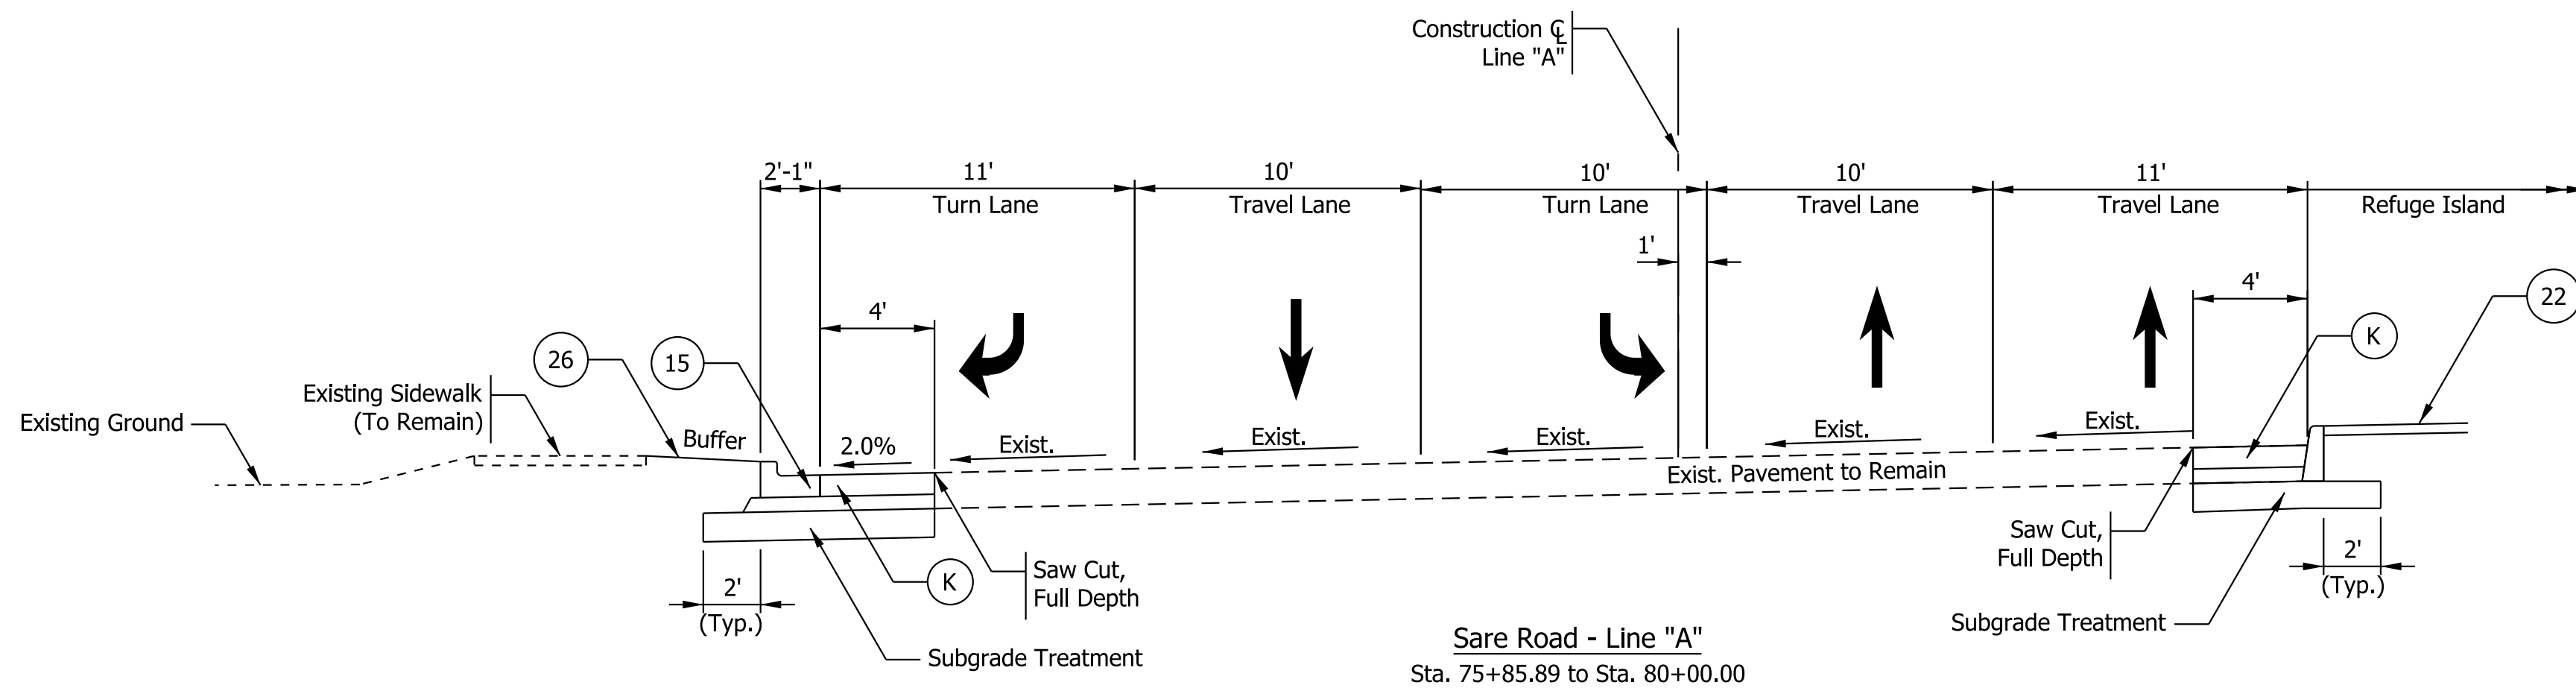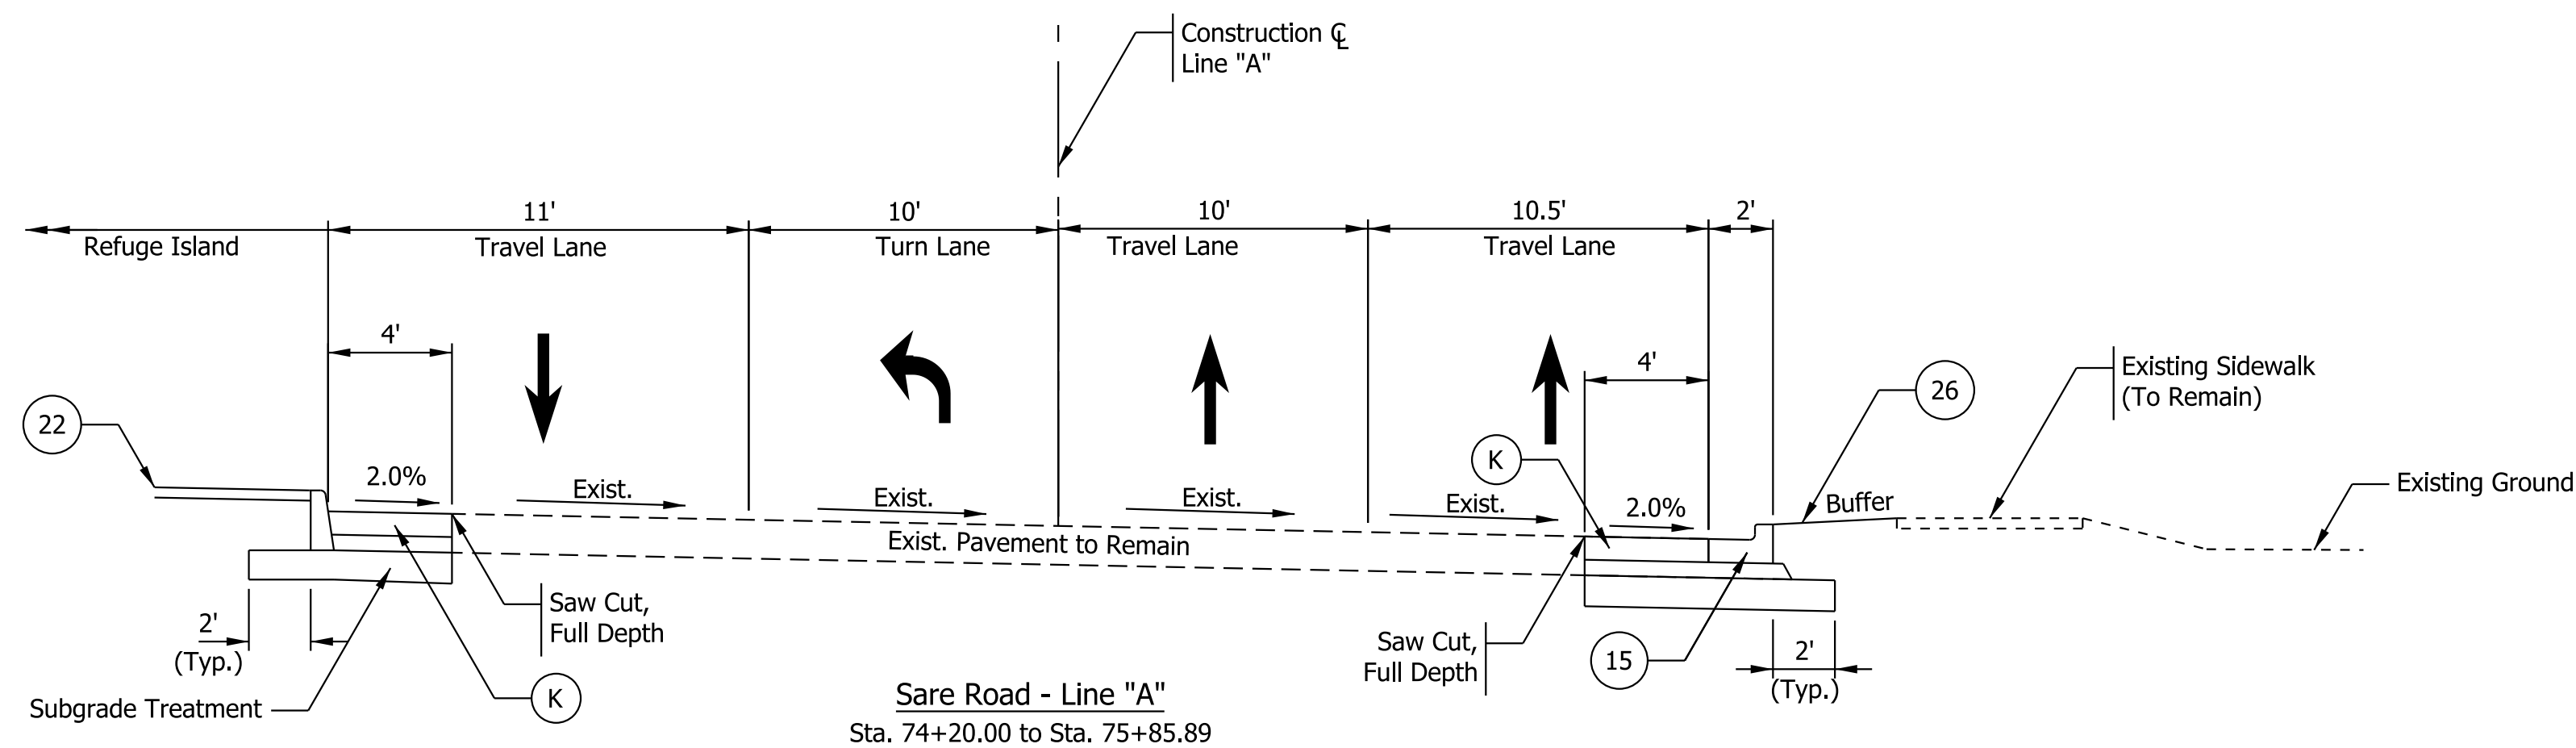

CURB AND GUTTER, CONCRETE, MODIFIED AT CONCRETE BRIDGE APPROACH
Not to scale

Pavement Sections

- (K) HMA Patching, Type B
165 lb/syd HMA Surface, Type B on
275 lb/syd HMA Intermediate, Type B on
880 lb/syd HMA Base, Type B on
Subgrade Treatment, Type IC
- (H) HMA for Sidewalk
140 lb/syd HMA Surface, Type B on
220 lb/syd HMA Intermediate, Type B on
6" Comp. Agg., No. 53 on
Subgrade Treatment, Type III
- (D) Full Depth PCCP
PCCP, 12 IN. w/ D-1 Joints @
16 ft. max. spacing w/
1-1/4" dia. dowel bars (12 in. spacing) on
Dense graded subbase on
Subgrade Treatment, Type IC

(15) Curb and Gutter, Concrete, Modified	(30) Cut Wall	(K) HMA Patching, Type C	(D) Full Depth PCCP
(22) Center Curb, D, Concrete	(31) Handrail, Pedestrian	(H) HMA for Sidewalk	
(26) Nursery Sodding	(F) Sidewalk, Concrete	(U) Mulched Seeding, Type U	



RECOMMENDED FOR APPROVAL	DESIGN ENGINEER	DATE
John Bowen		11/25/2019
DESIGNED: JLB	DRAWN: JLB	
CHECKED: JPP	CHECKED: JPP	



INDIANA
DEPARTMENT OF TRANSPORTATION

TYPICAL CROSS SECTIONS

HORIZONTAL SCALE	BRIDGE FILE
1"=5'	
VERTICAL SCALE	DESIGNATION
1"=5'	1700736
SURVEY BOOK	SHEETS
	4 of 97
CONTRACT	PROJECT
R-40294	1700736

Plot: 12/4/2019 11:02 AM

T:\188456\Roadway\Base Files\Bse RD TS.dgn

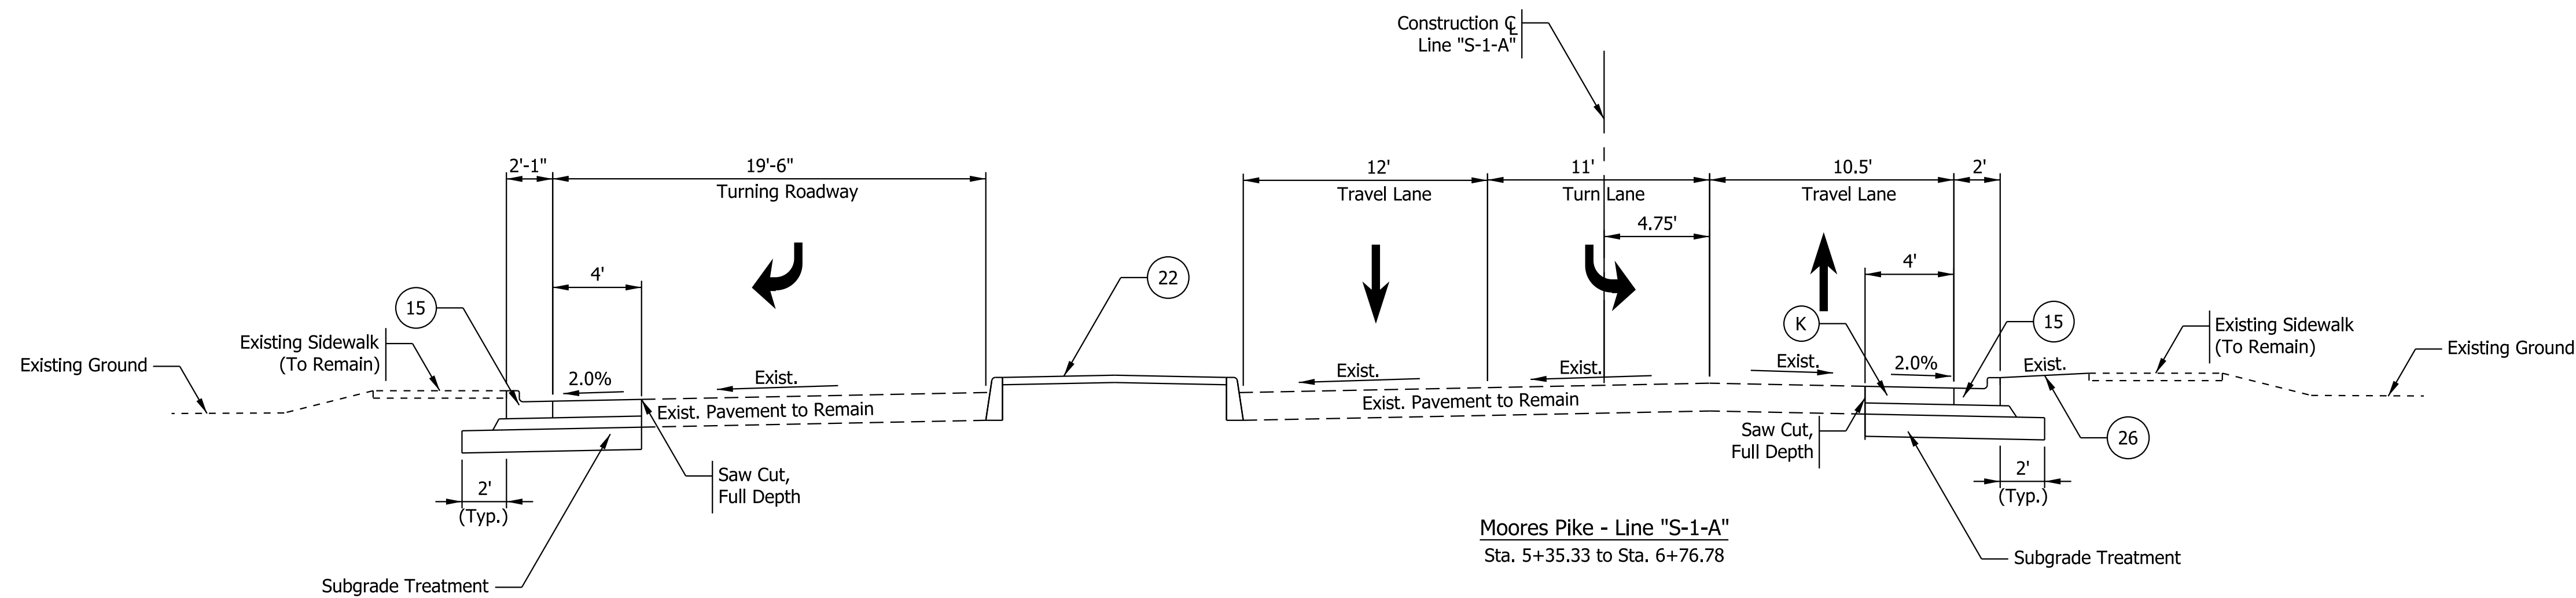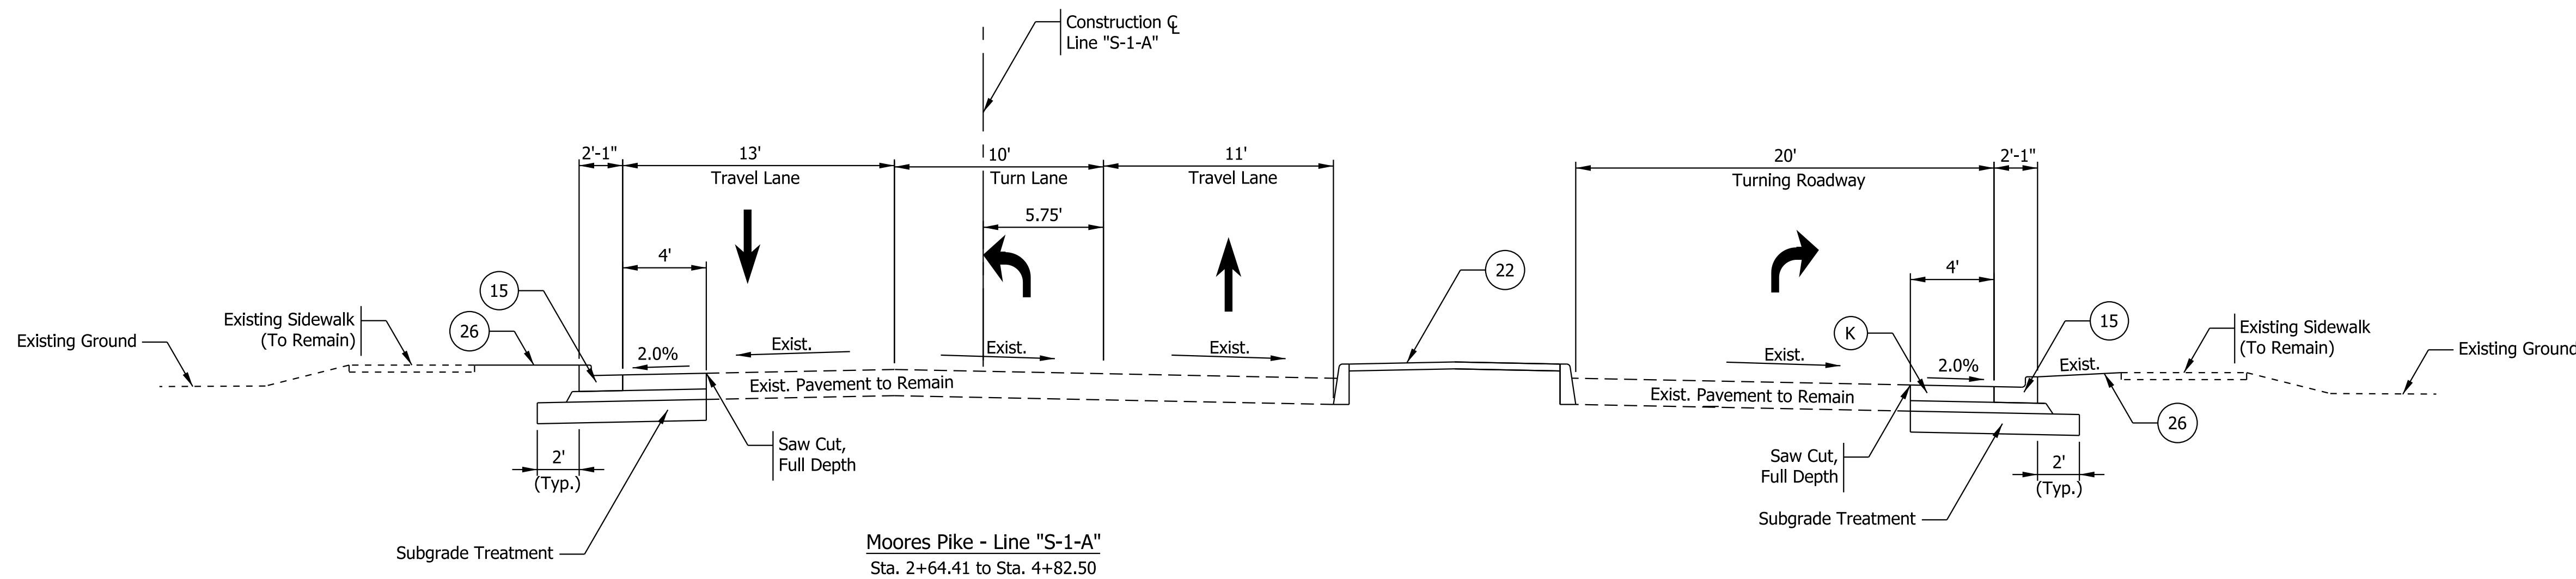

Pavement Sections	
(K)	HMA Patching, Type B 165 lb/syd HMA Surface, Type B on 275 lb/syd HMA Intermediate, Type B on 880 lb/syd HMA Base, Type B on Subgrade Treatment, Type IC
(H)	HMA for Sidewalk 140 lb/syd HMA Surface, Type B on 220 lb/syd HMA Intermediate, Type B on 6" Comp. Agg., No. 53 on Subgrade Treatment, Type III
(D)	Full Depth PCCP PCCP, 12 IN. w/ D-1 Joints @ 16 ft. max. spacing w/ 1-1/4" dia. dowel bars (12 in. spacing) on Dense graded subbase on Subgrade Treatment, Type IC






(15)	Curb and Gutter, Concrete, Modified	(30)	Cut Wall	(K)	HMA Patching, Type C	(D)	Full Depth PCCP
(22)	Center Curb, D, Concrete	(31)	Handrail, Pedestrian	(H)	HMA for Sidewalk		
(26)	Nursery Sodding	(F)	Sidewalk, Concrete	(U)	Mulched Seeding, Type U		



RECOMMENDED FOR APPROVAL	<i>John Bowen</i>	11/25/2019	DATE
DESIGNED: JLB	DRAWN: JLB		
CHECKED: JPP	CHECKED: JPP		

INDIANA DEPARTMENT OF TRANSPORTATION
TYPICAL CROSS SECTIONS

HORIZONTAL SCALE	BRIDGE FILE
1"=5'	
VERTICAL SCALE	DESIGNATION
1"=5'	1700736
SURVEY BOOK	SHEETS
	5 of 97
CONTRACT	PROJECT
R-40294	1700736

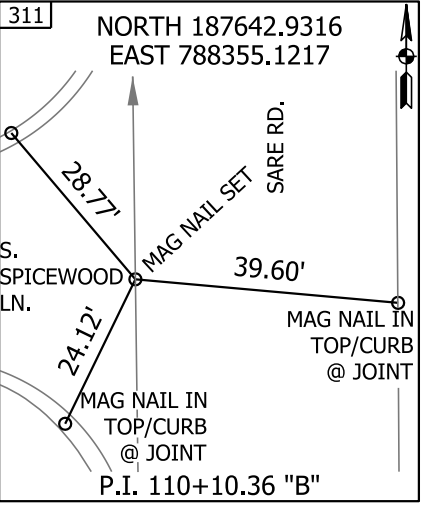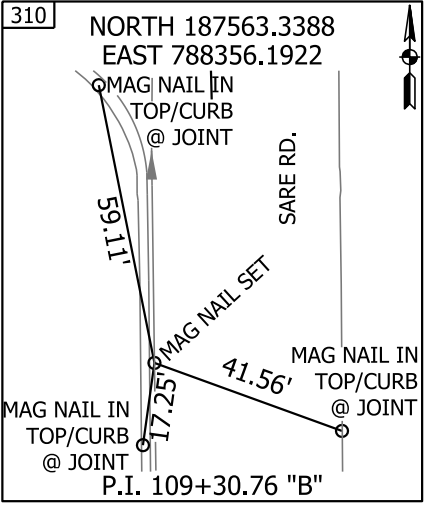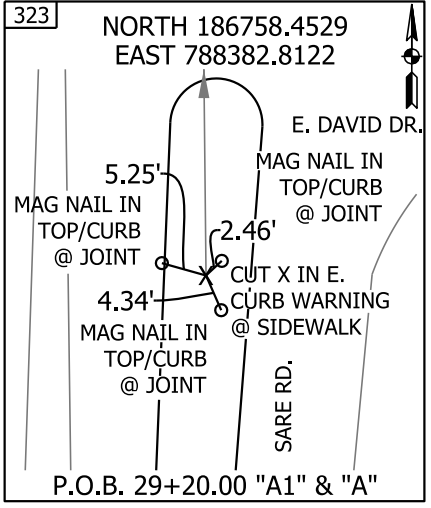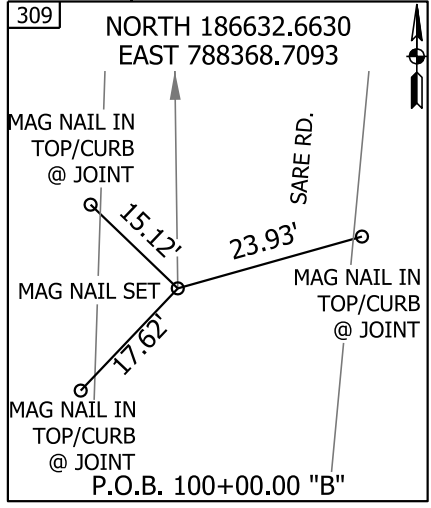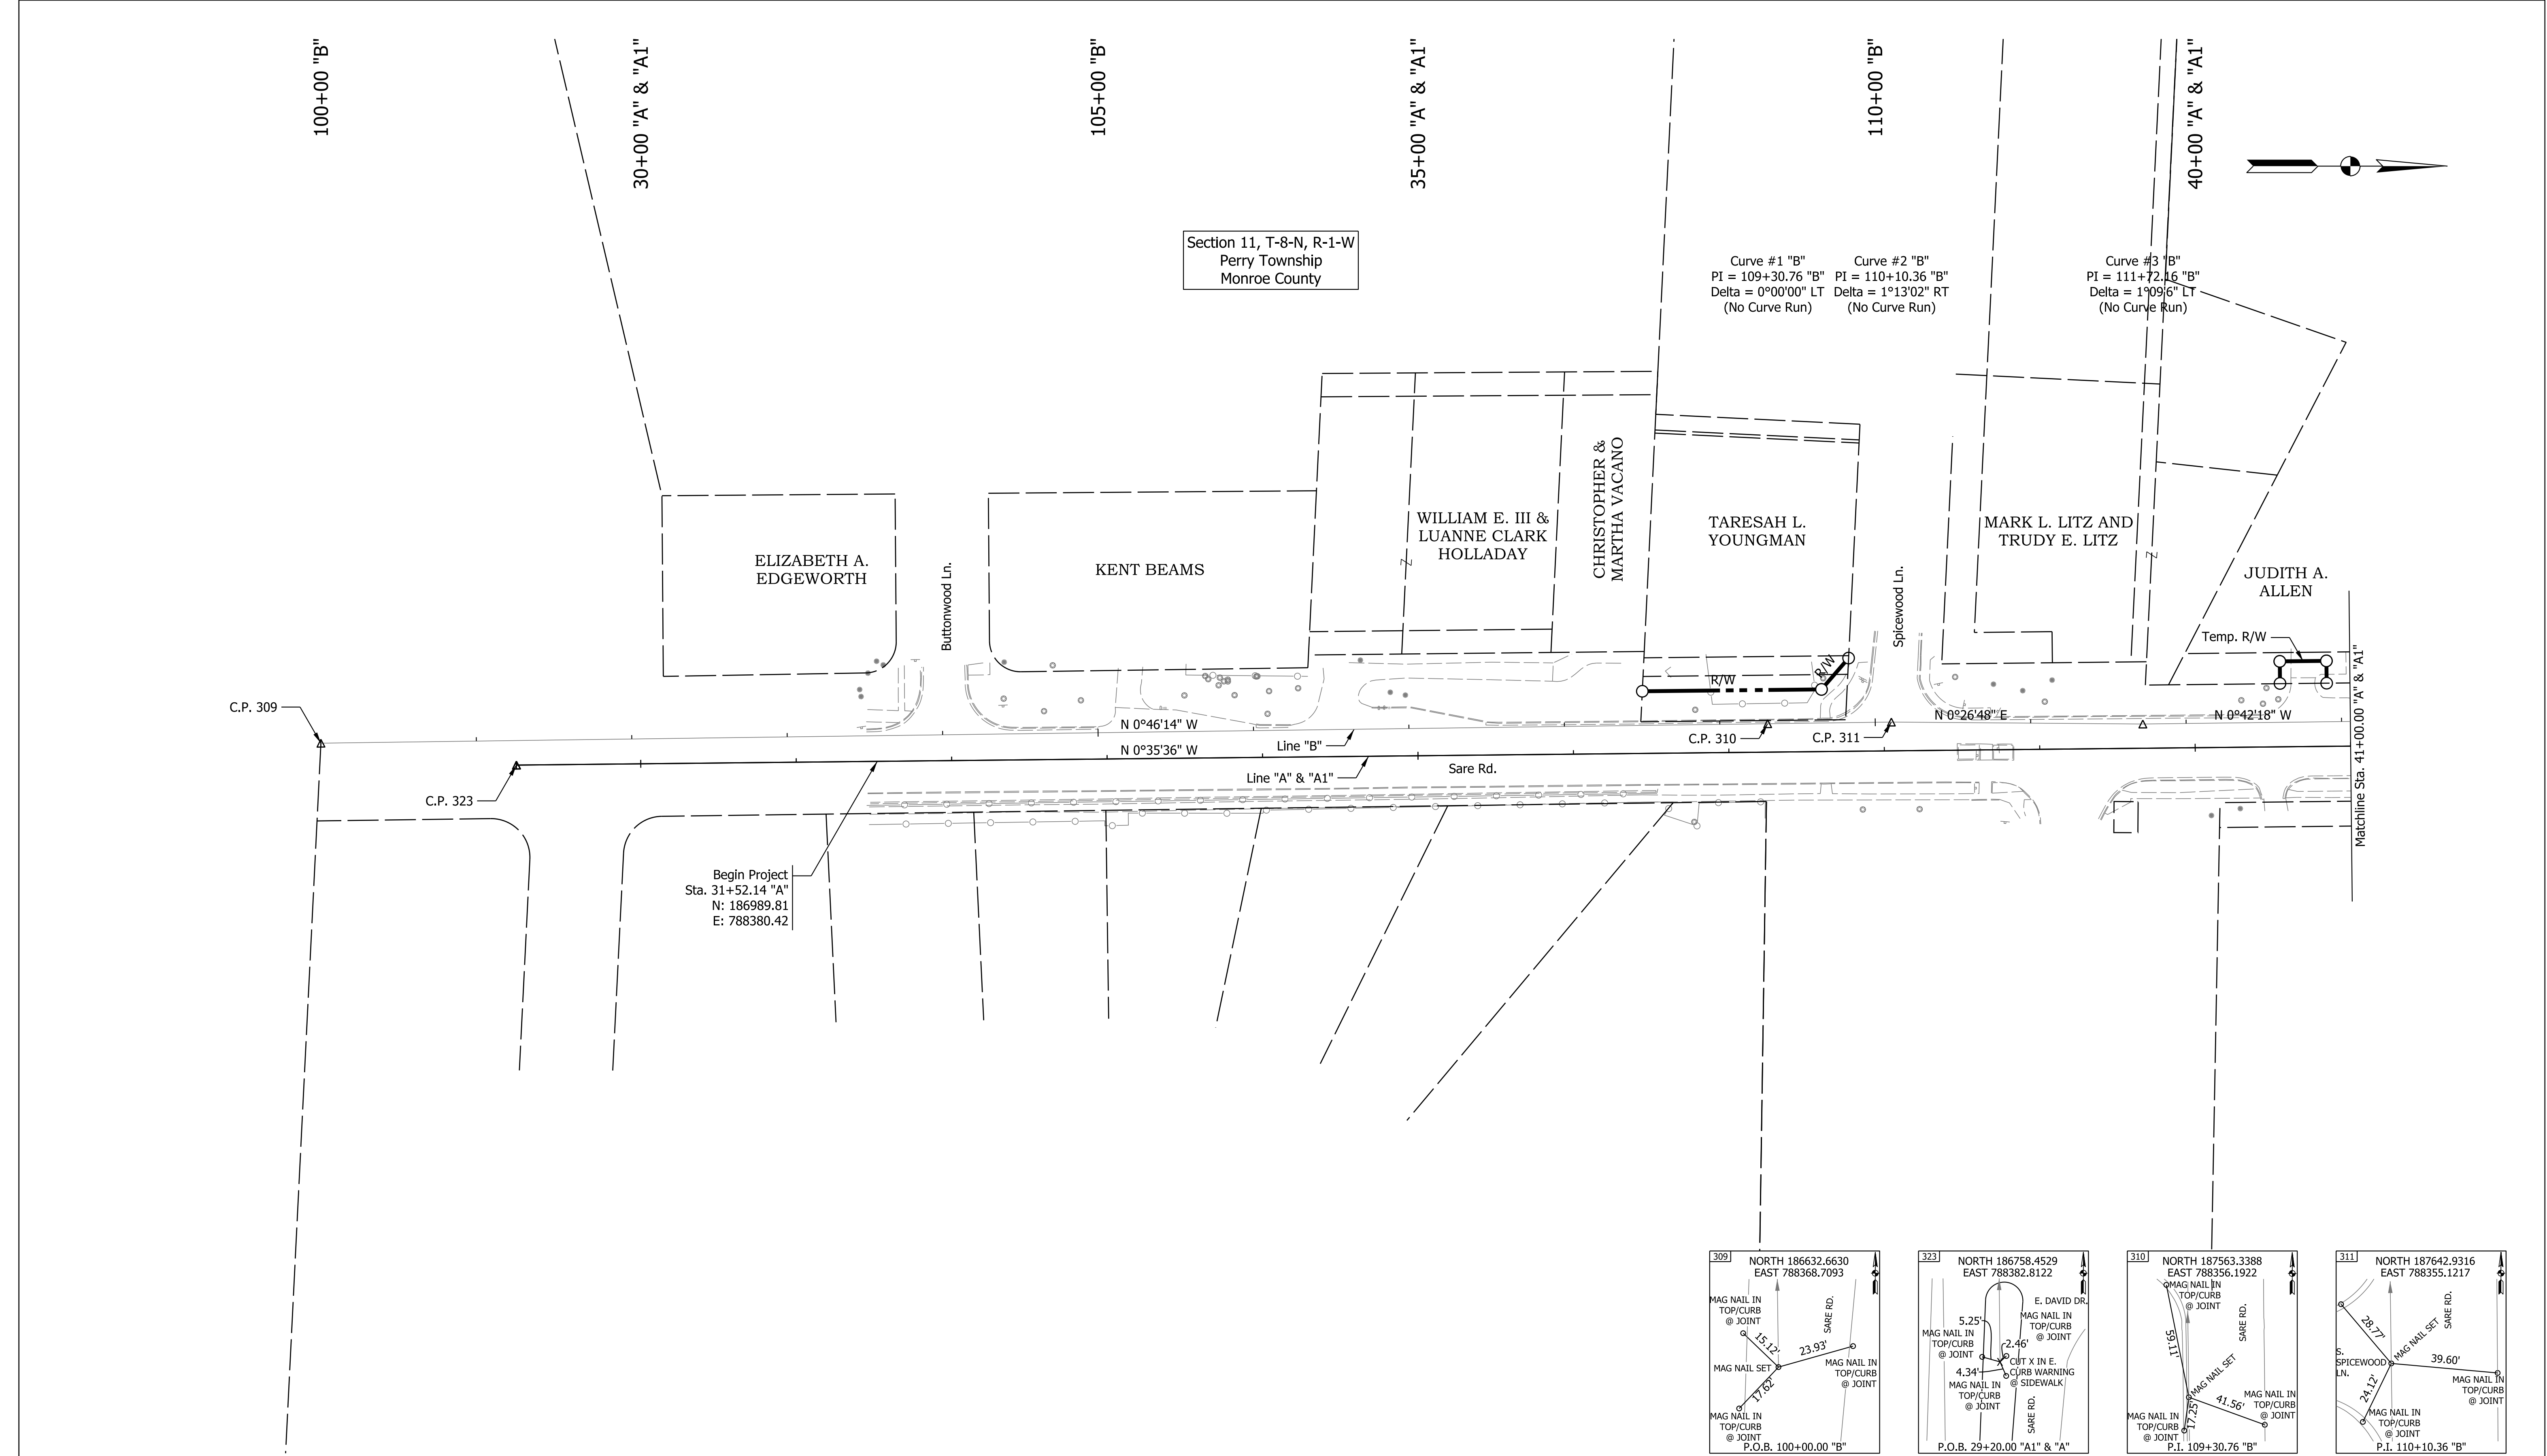

Plot: 12/4/2019 11:02 AM

T:\188456\Roadway\Sheet Files\Sht Geometric 50_01.dgn

JOHN L. BOWEN

REGISTERED

No.

PE10707582

STATE OF

INDIANA

PROFESSIONAL ENGINEER

RECOMMENDED FOR APPROVAL

John Bowen

DESIGN ENGINEER

11/25/2019

DATE

DESIGNED: PJF

DRAWN: PJF

CHECKED: JLB

CHECKED: JLB

INDIANA







DEPARTMENT OF TRANSPORTATION

GEOMETRIC DETAIL SHEET

HORIZONTAL SCALE	BRIDGE FILE
1" = 50'	
VERTICAL SCALE	DESIGNATION
N/A	1700736
SURVEY BOOK	SHEETS
	6 of 97
CONTRACT	PROJECT
R-40294	1700736

Plot: 12/4/2019 11:02 AM

T:\188456\Roadway\Sheet Files\Sht Geometric 50_02.dgn

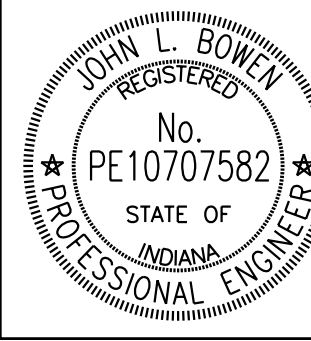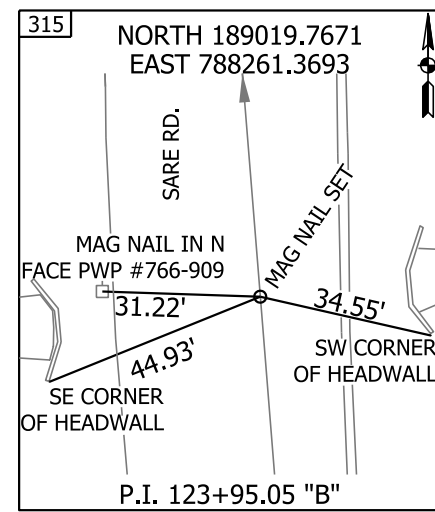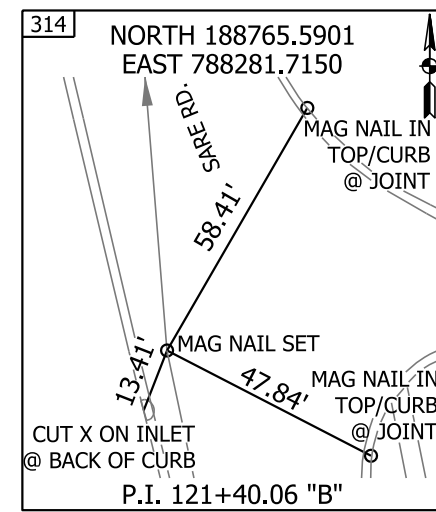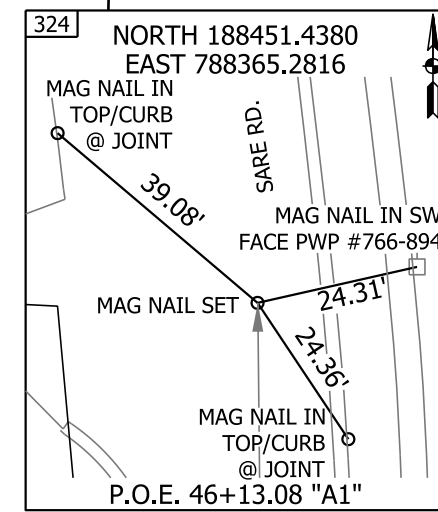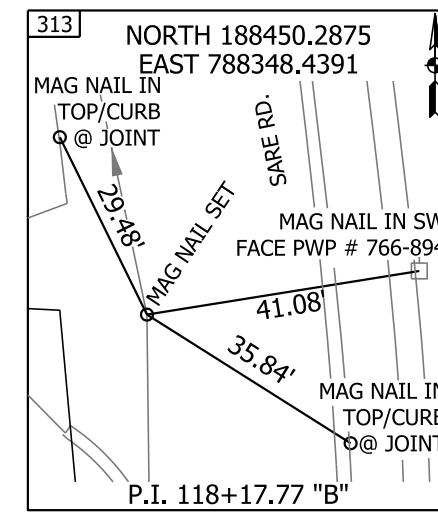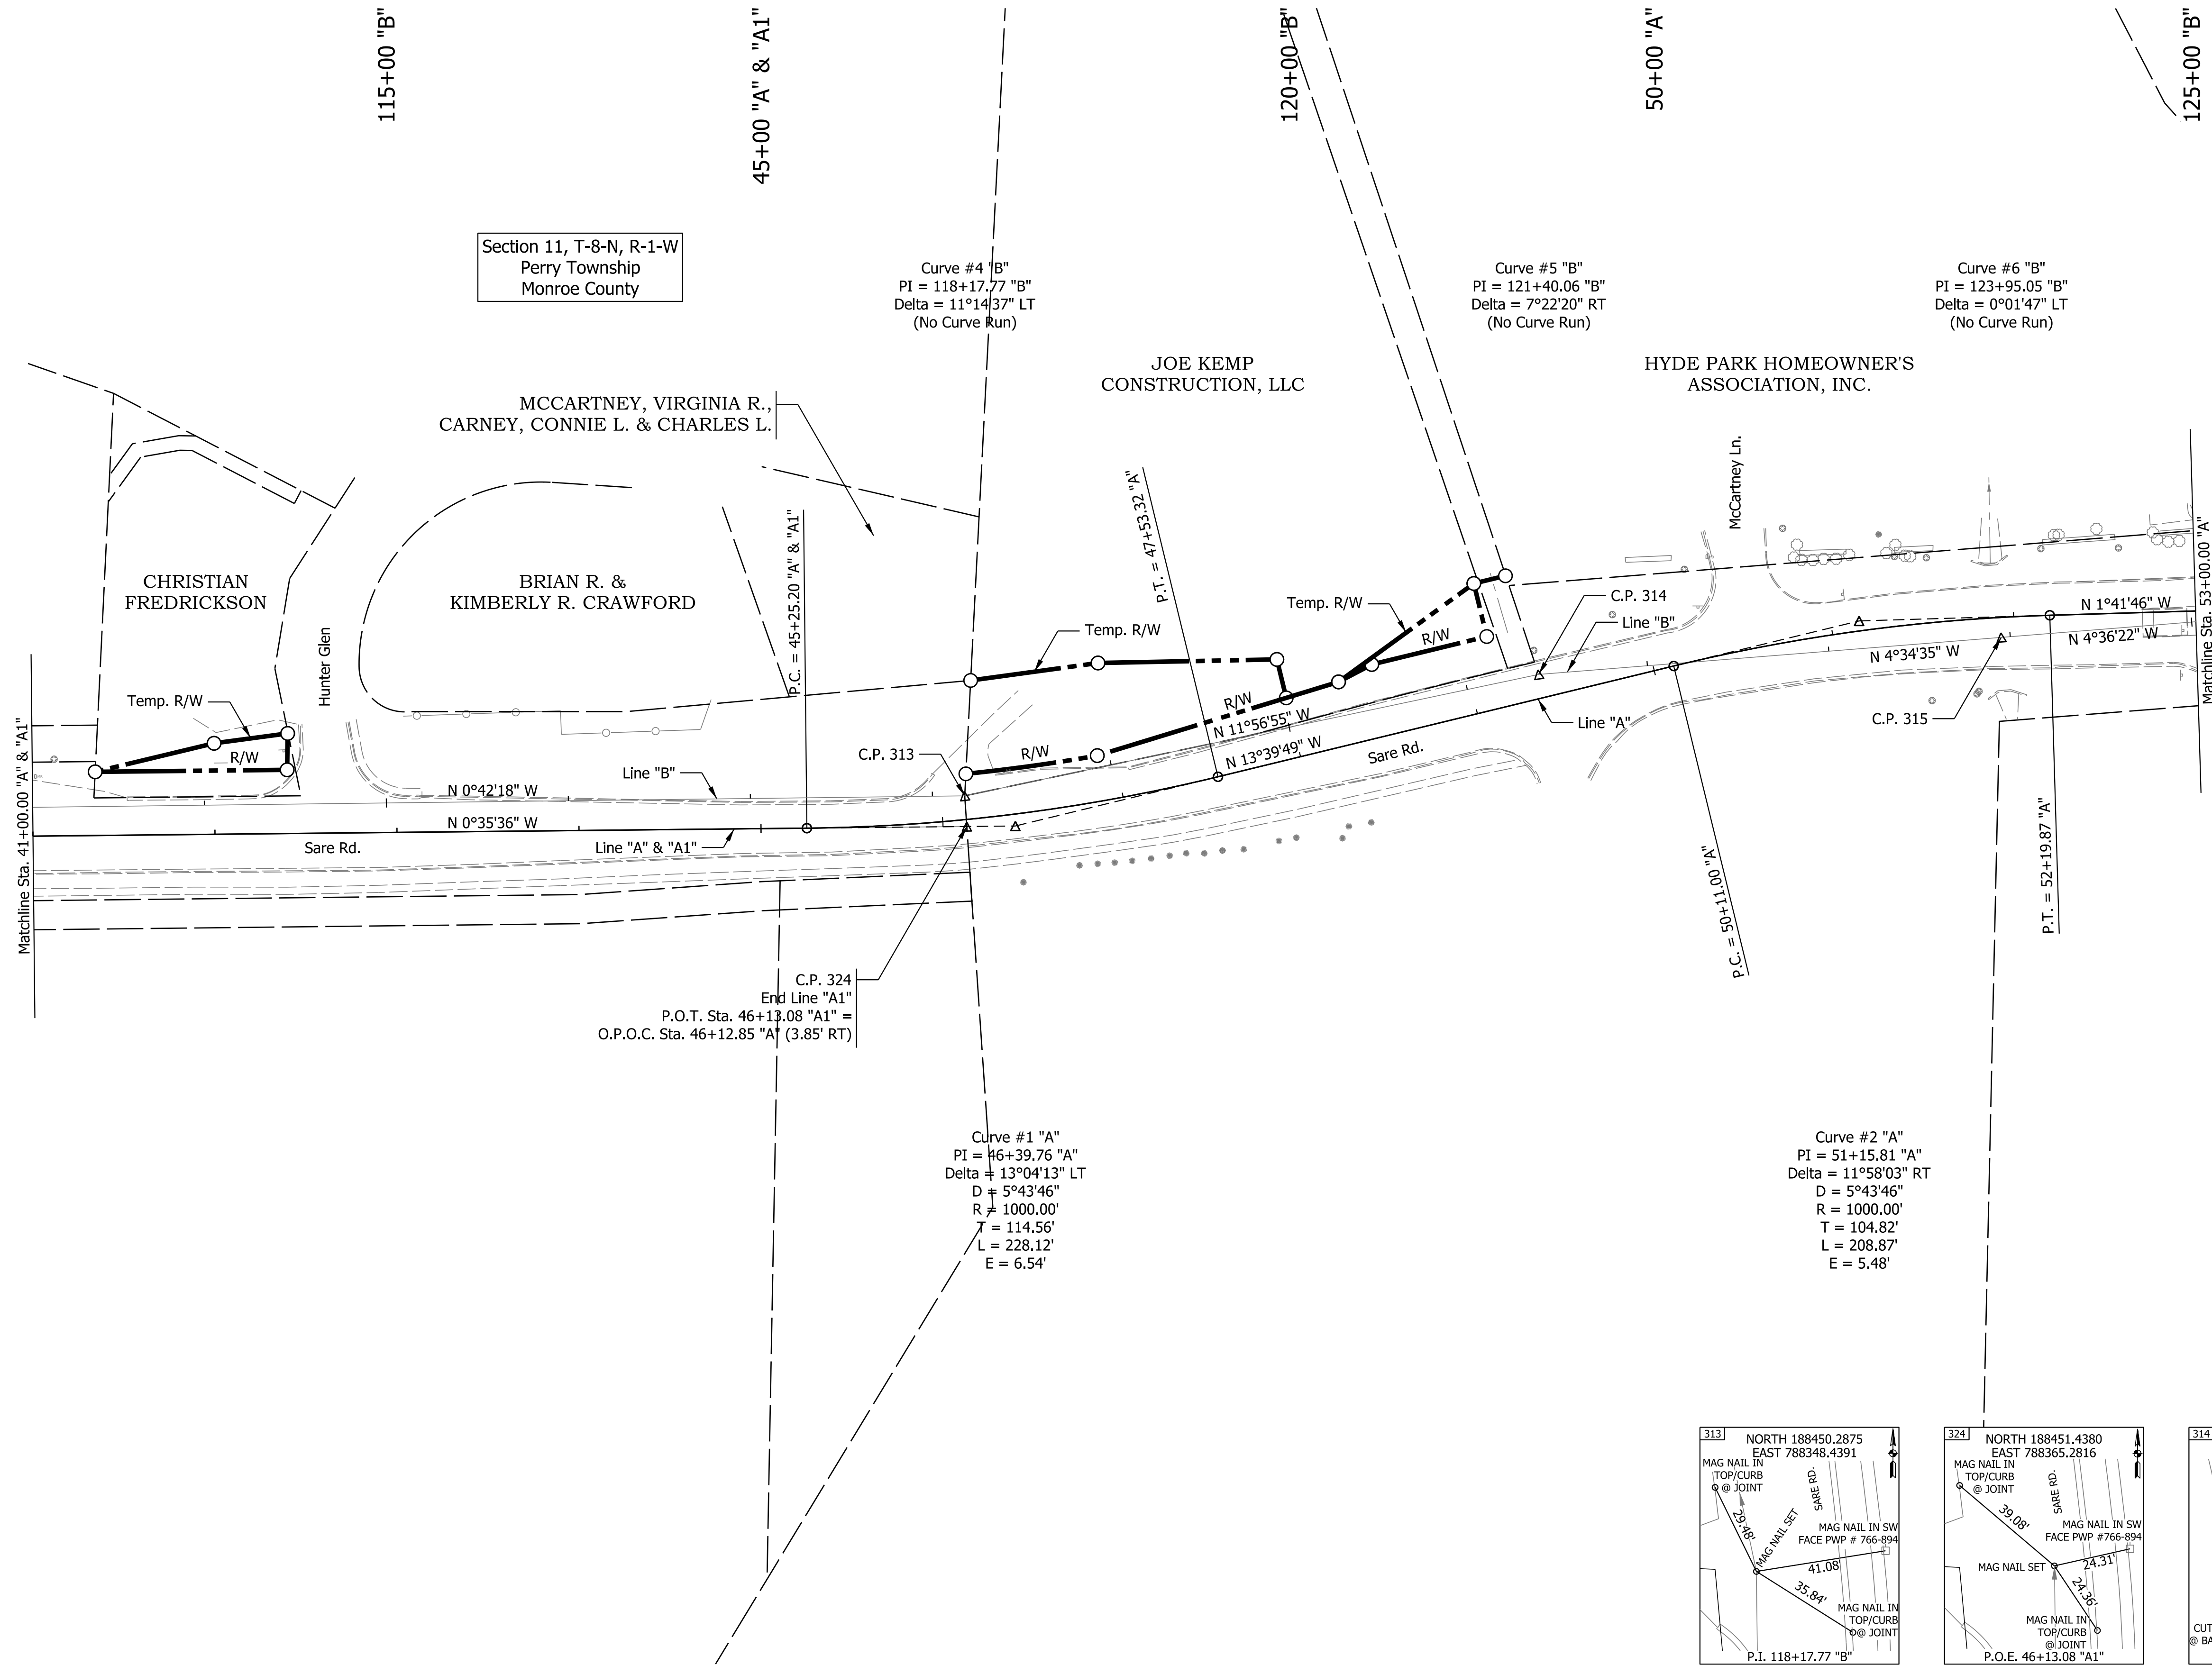

RECOMMENDED FOR APPROVAL	<i>John Bowen</i>	DESIGN ENGINEER	11/25/2019	DATE
DESIGNED: PJF	DRAWN: PJF			
CHECKED: JLB	CHECKED: JLB			









INDIANA DEPARTMENT OF TRANSPORTATION
GEOMETRIC DETAIL SHEET

HORIZONTAL SCALE	BRIDGE FILE
1" = 50'	
VERTICAL SCALE	DESIGNATION
N/A	1700736
SURVEY BOOK	SHEETS
	7 of 97
CONTRACT	PROJECT
R-40294	1700736

HORIZONTAL SCALE	BRIDGE FILE	
1" = 50'		
VERTICAL SCALE	DESIGNATION	
N/A	1700736	
SURVEY BOOK	SHEETS	
	8	of 97
CONTRACT	PROJECT	
R-40294	1700736	

Plot: 12/4/2019 11:02 AM

T:\188456\Roadway\Sheet Files\Sht Geometric 50_04.dgn

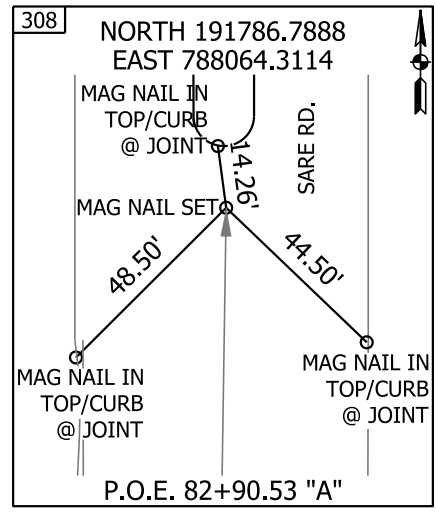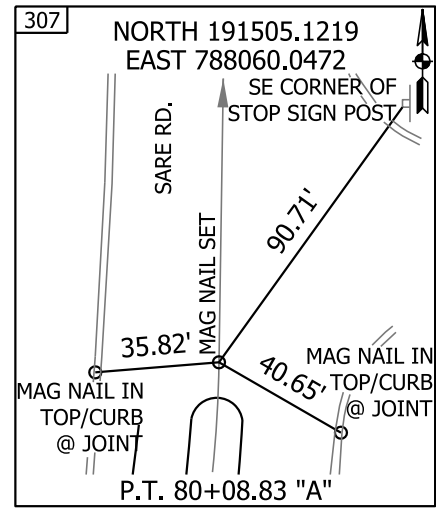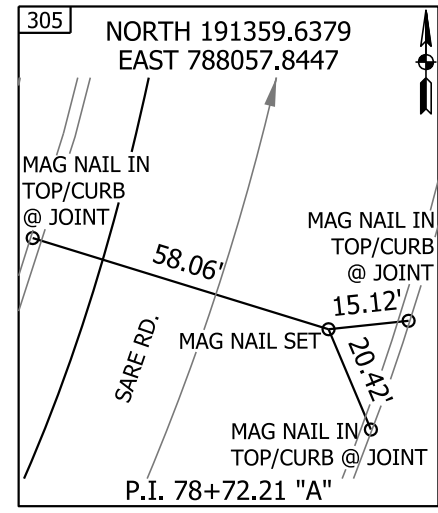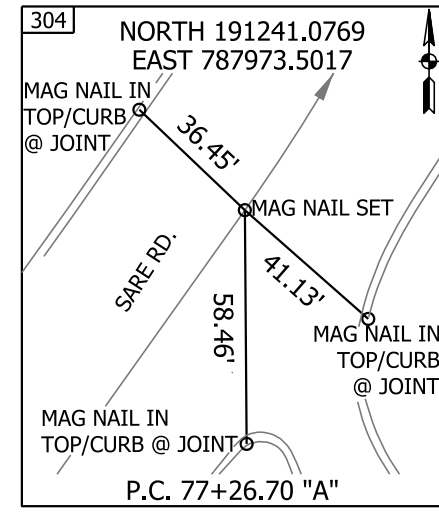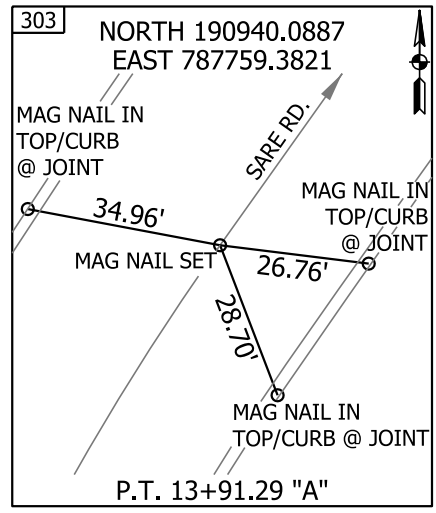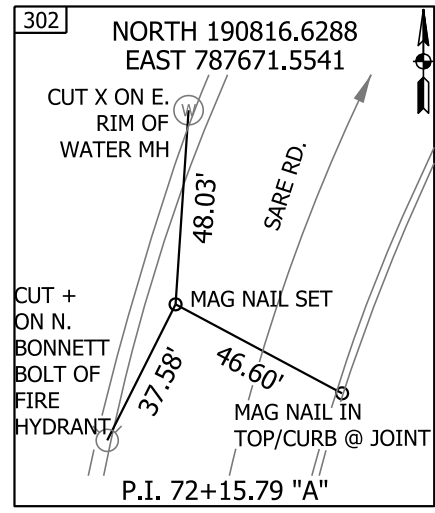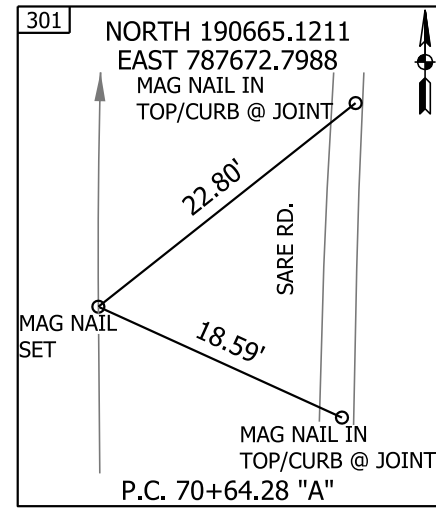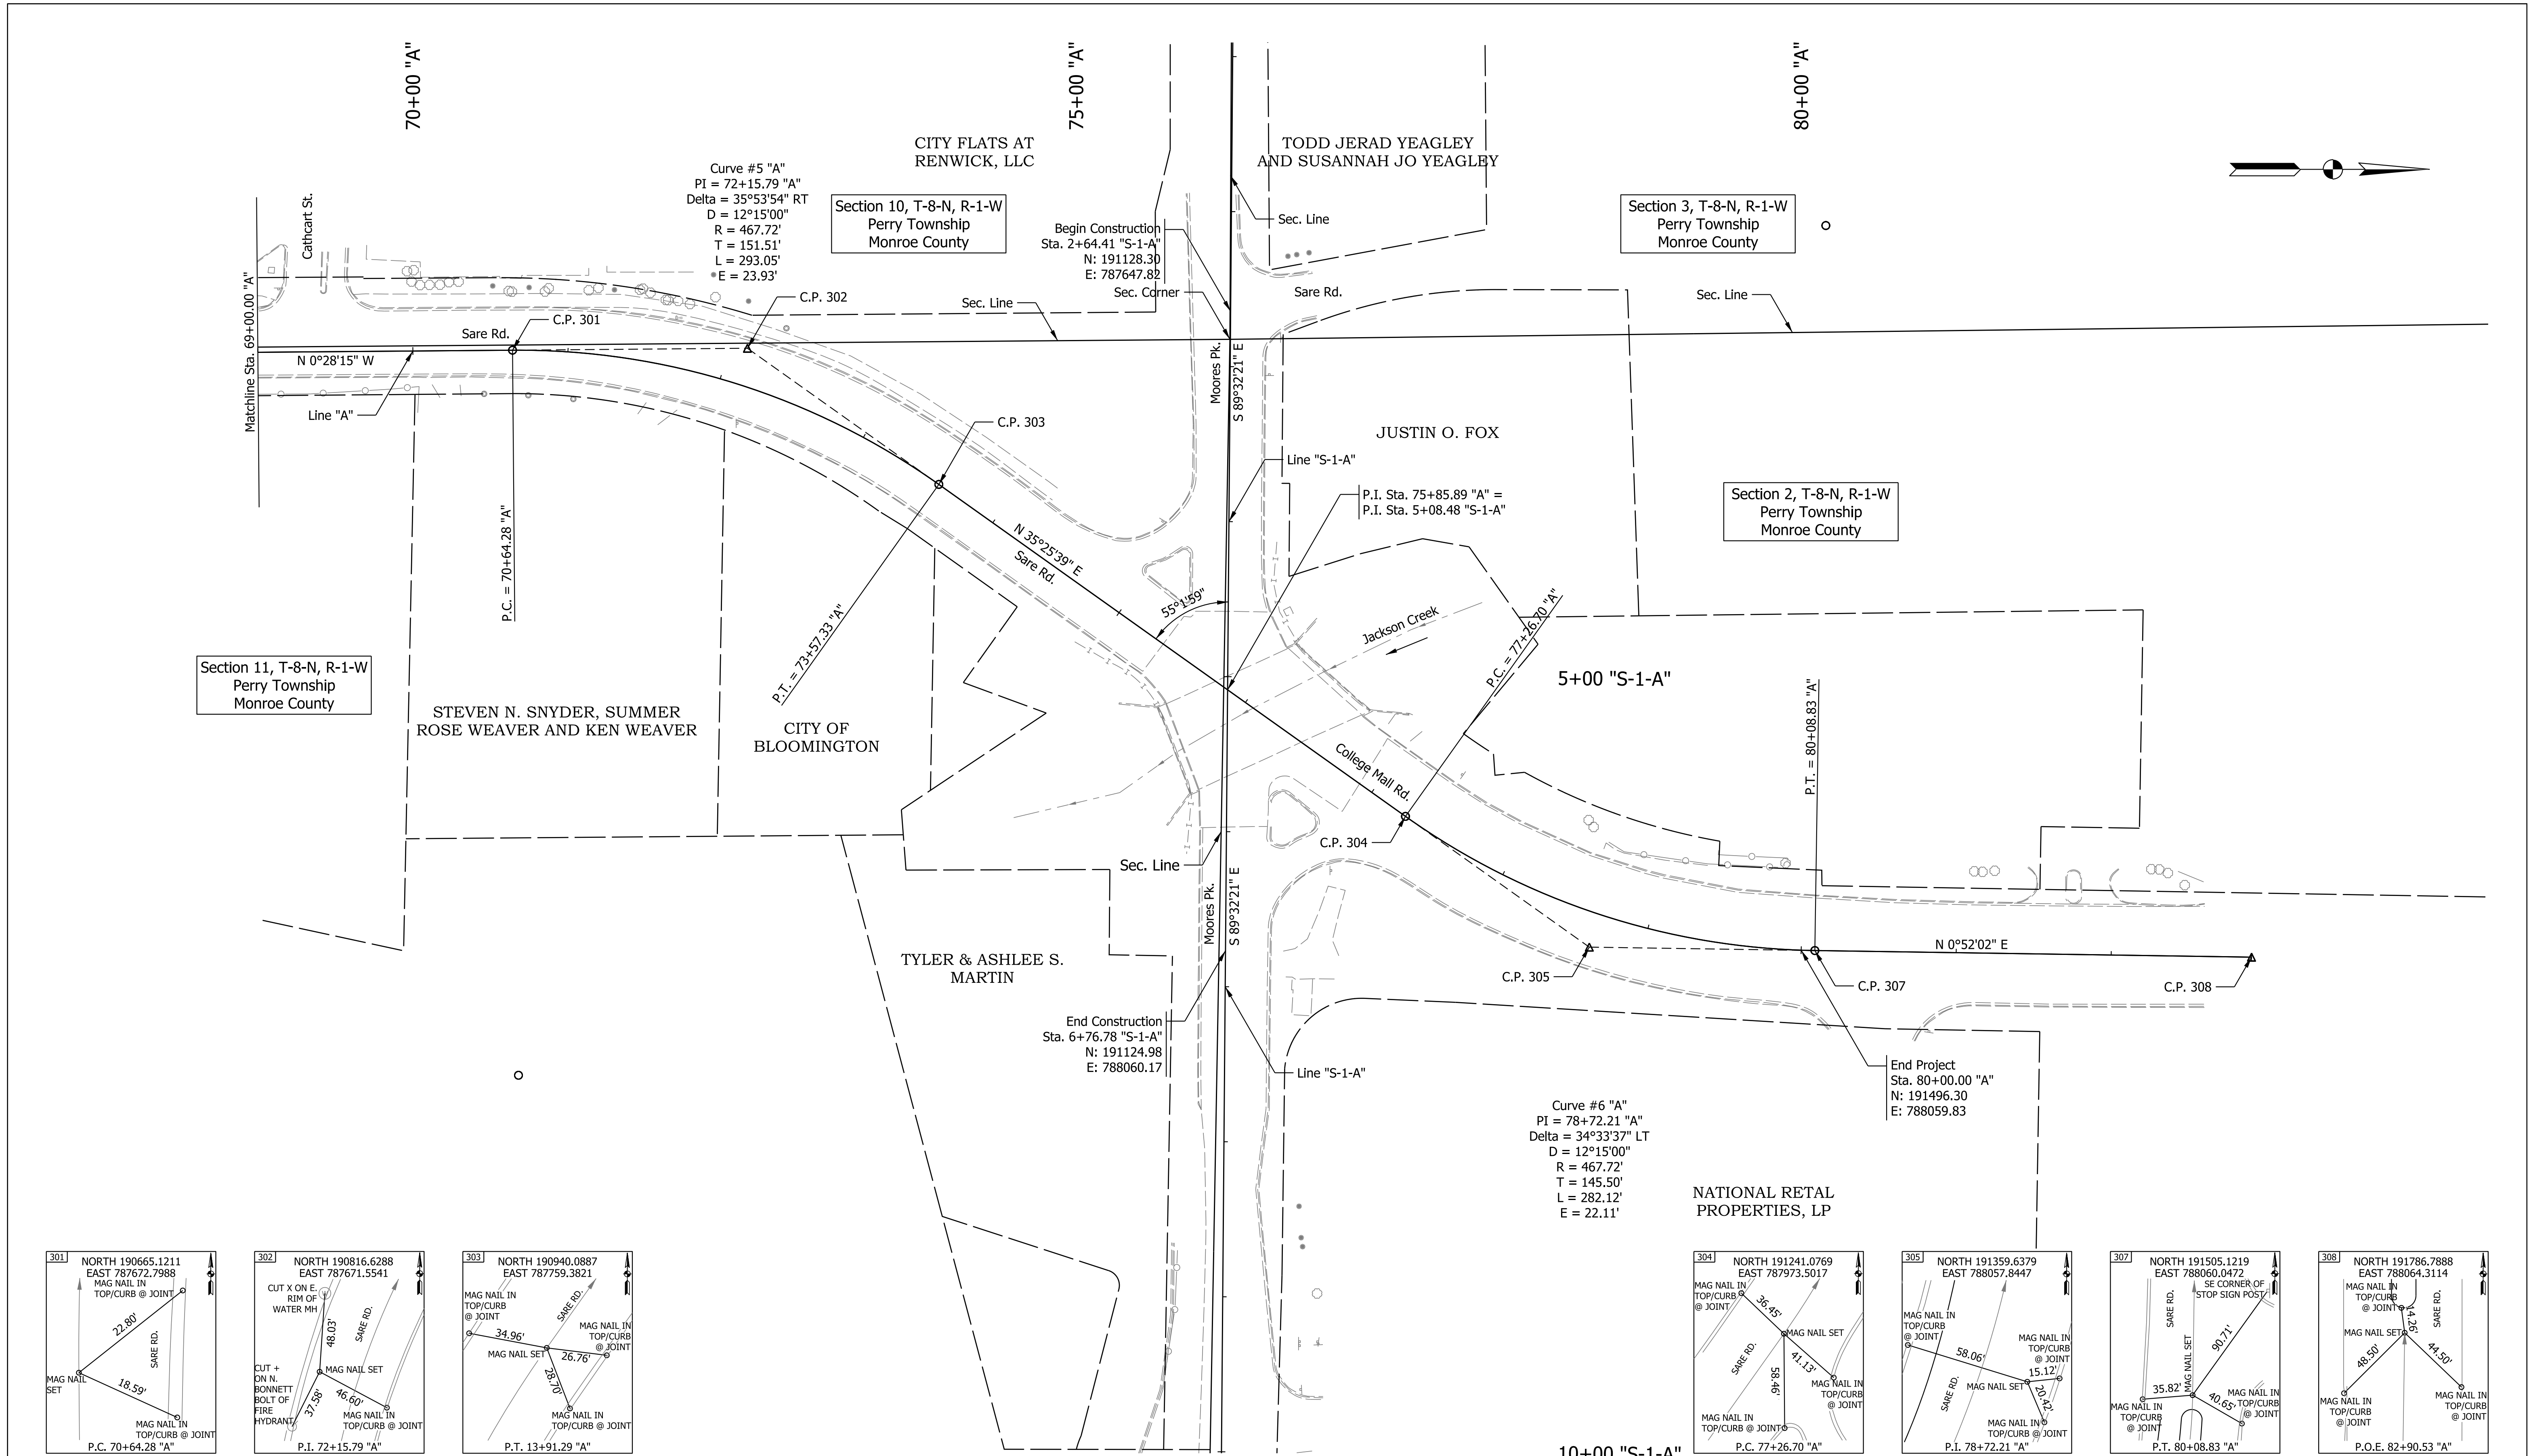


RECOMMENDED FOR APPROVAL	John Bowen	DESIGN ENGINEER	11/25/2019	DATE
DESIGNED: PJF	DRAWN: PJF			
CHECKED: JLB	CHECKED: JLB			

INDIANA DEPARTMENT OF TRANSPORTATION
GEOMETRIC DETAIL SHEET

HORIZONTAL SCALE	BRIDGE FILE
1" = 50'	
VERTICAL SCALE	DESIGNATION
N/A	1700736
SURVEY BOOK	SHEETS
	9 of 97
CONTRACT	PROJECT
R-40294	1700736

MAINTENANCE OF TRAFFIC GENERAL NOTES

1. Access to properties shall be maintained at all times.
2. All signage shall be in accordance with the Indiana Manual on Uniform Traffic Devices (IMUTCD).
3. Detour route marker assemblies shall be in accordance with standard drawing 801-TCDDT-04.

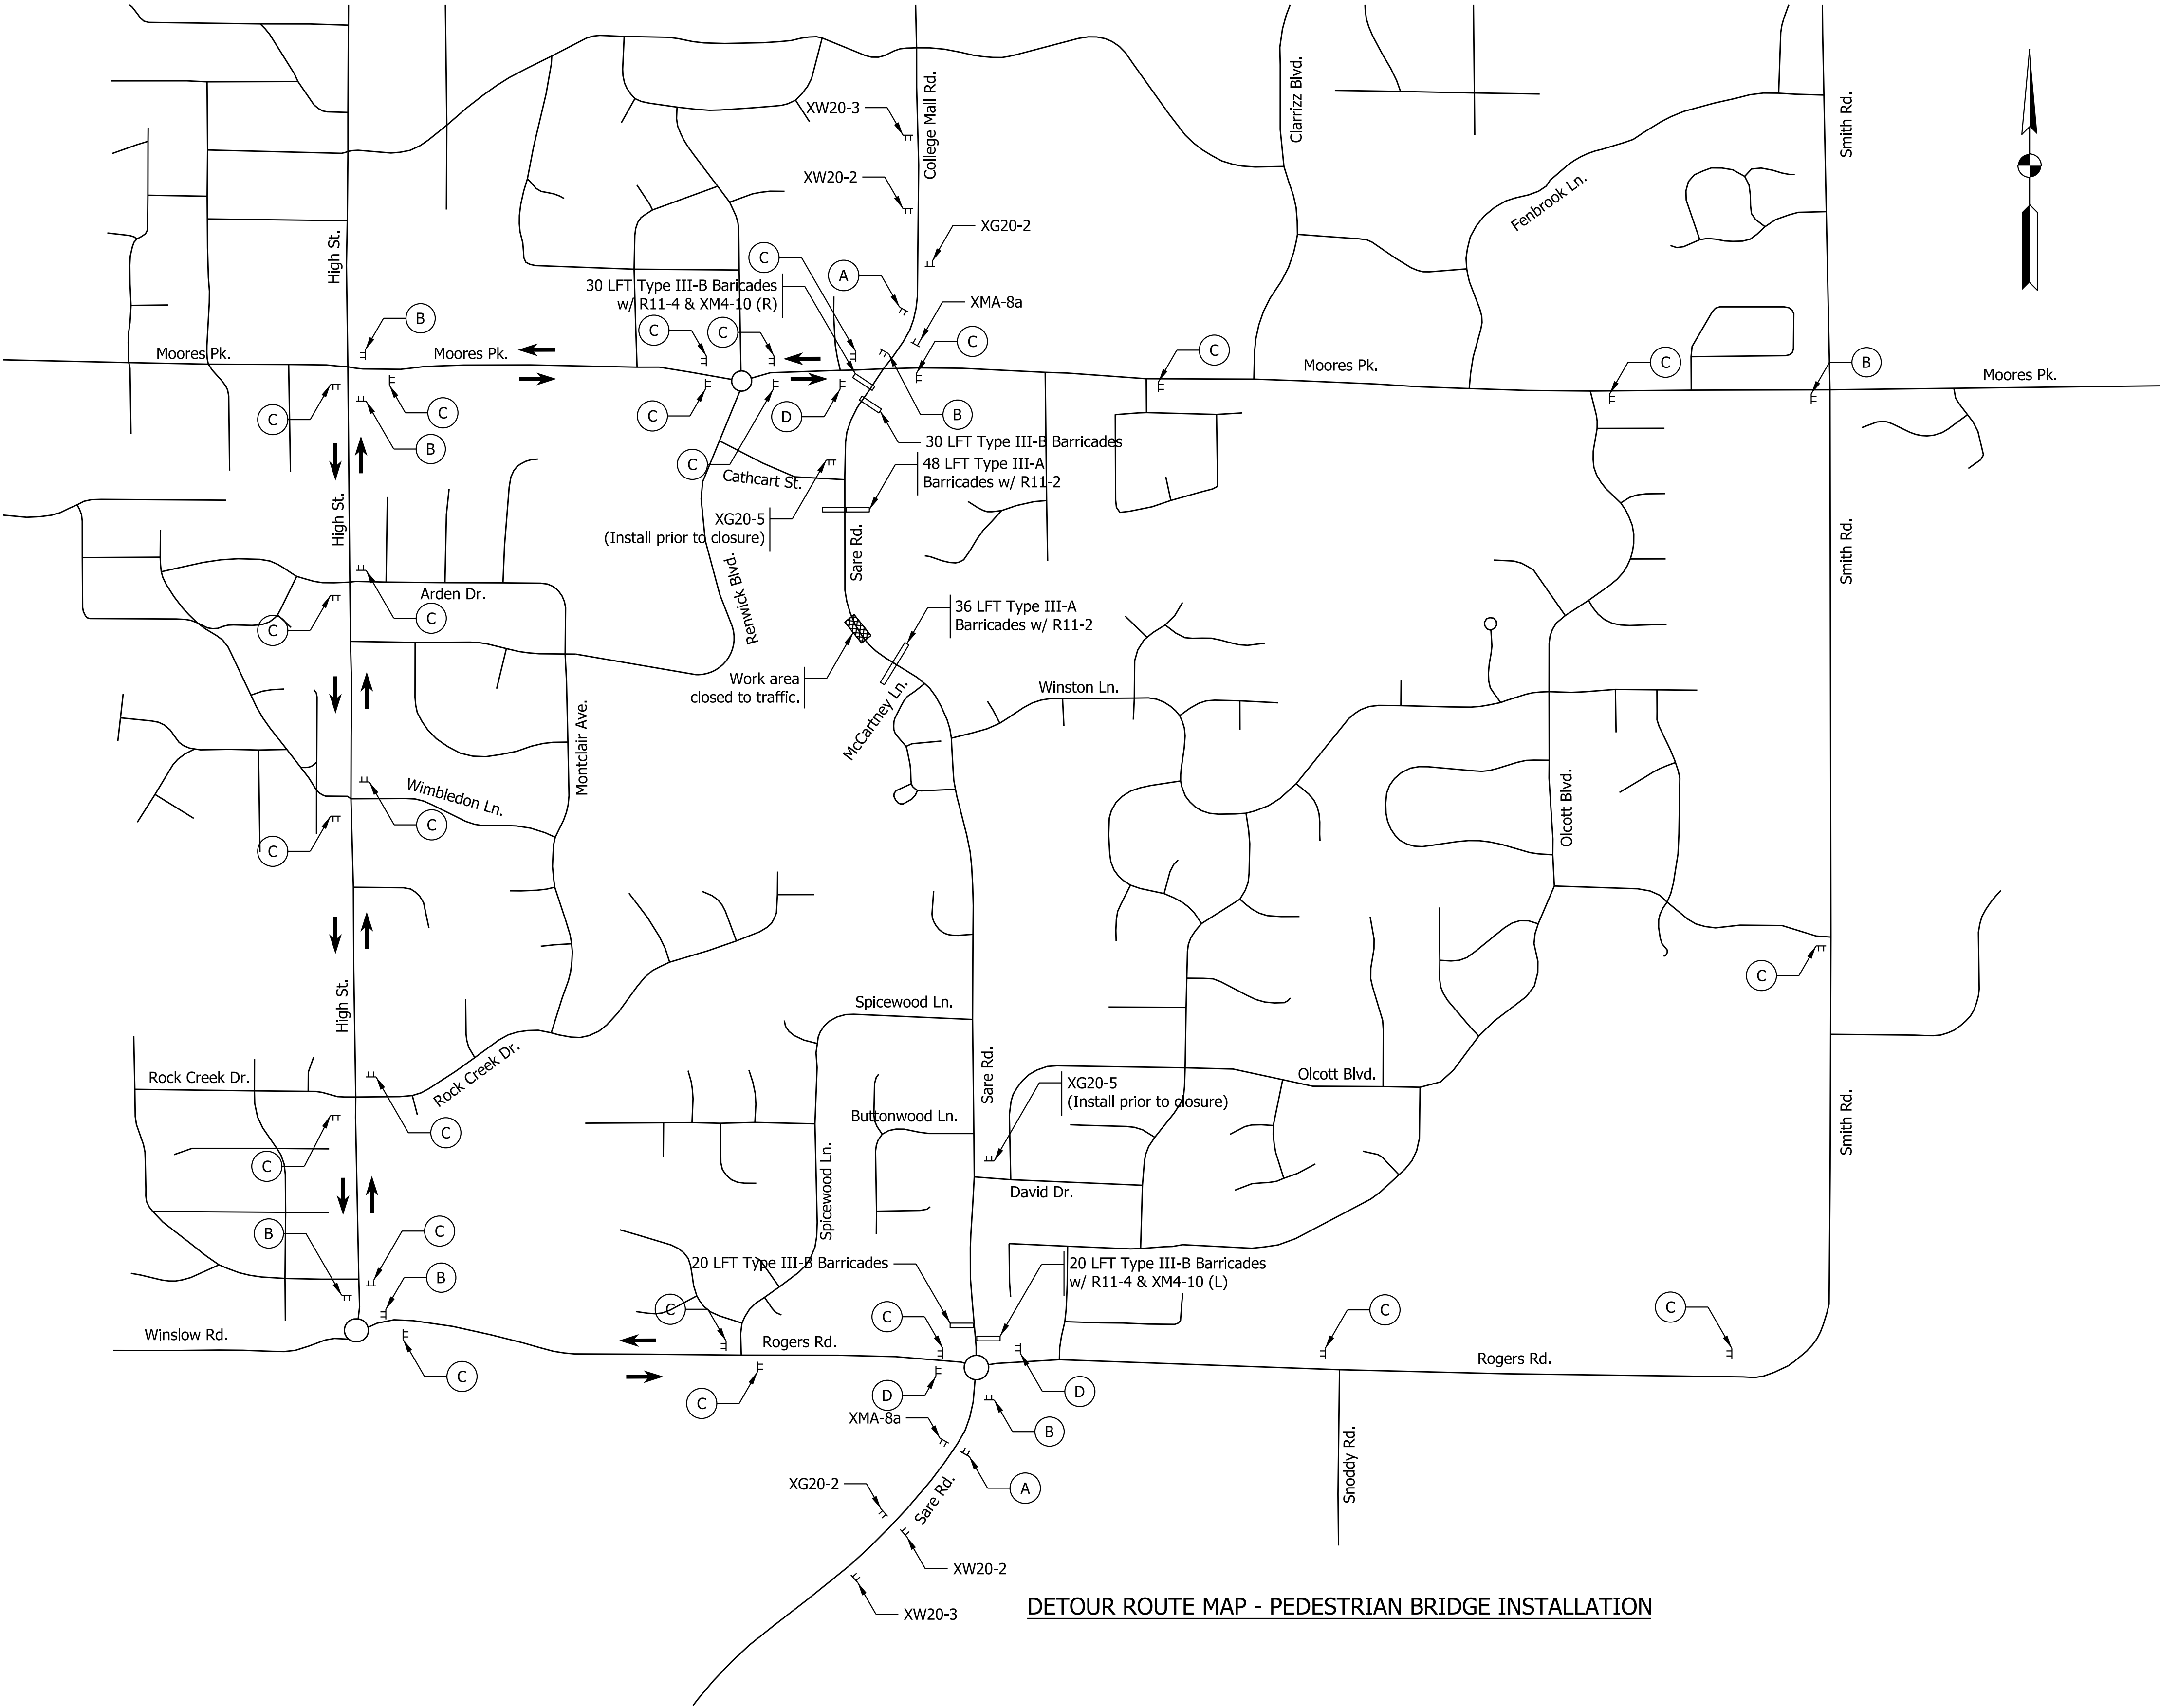


DETOUR ROUTE MAP - PEDESTRIAN BRIDGE INSTALLATION

CONSTRUCTION SIGN AND BARRICADE SUMMARY			
ITEM	UNIT	SIGN CODE	QUANTITY
Barricade, Type III-A	LFT	-	84
Barricade, Type III-B	LFT	-	100
Detour Route Marker Assembly	EACH	-	36
Detour Route Marker Assembly (Undistributed)	EACH	-	9
Road Closure Sign Assembly	EACH	-	4
Construction Signs, A			
Detour Ahead	EACH	XW20-2	2
Road Closed	EACH	R11-2	2
Road Closed Ahead	EACH	XW20-3	2
Road Closed to Thru Traffic	EACH	R11-4	2
End Construction	EACH	XG20-2	2
Advanced Closure Sign	EACH	XG20-5	2
Construction Signs, B			
Detour	EACH	XM4-10	2
End Detour	EACH	XM4-8a	2

Plot: 12/4/2019 11:02 AM

T:\188456\Roadway\Base Files\Bse RD MOT Detour.dgn

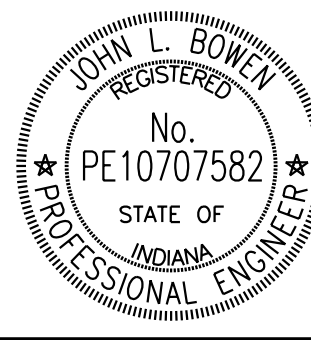


RECOMMENDED FOR APPROVAL	<i>John Bowen</i>	DESIGN ENGINEER	11/25/2019	DATE
DESIGNED: JLB	DRAWN: JLB			
CHECKED: JPP	CHECKED: JPP			


INDIANA
DEPARTMENT OF TRANSPORTATION

MAINTENANCE OF TRAFFIC
DETOUR ROUTE


HORIZONTAL SCALE	BRIDGE FILE	
1" = 500'		
VERTICAL SCALE	DESIGNATION	
N/A	1700736	
SURVEY BOOK	SHEETS	
	10	of 97
CONTRACT	PROJECT	
R-40294	1700736	

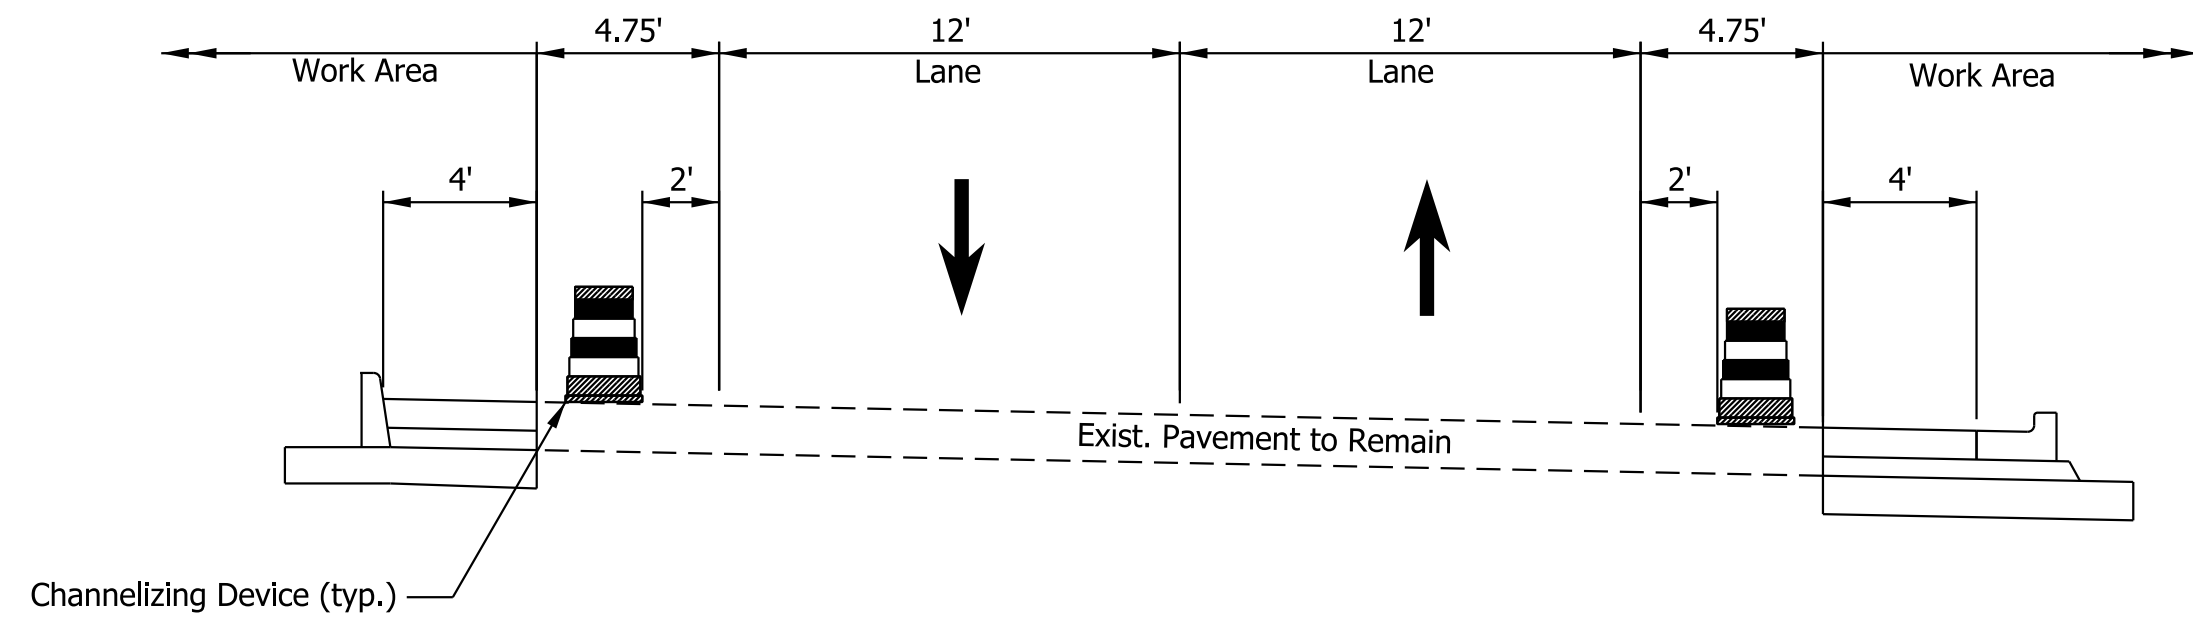


Sare Road (South Intersection Approach)- MOT Typical Section

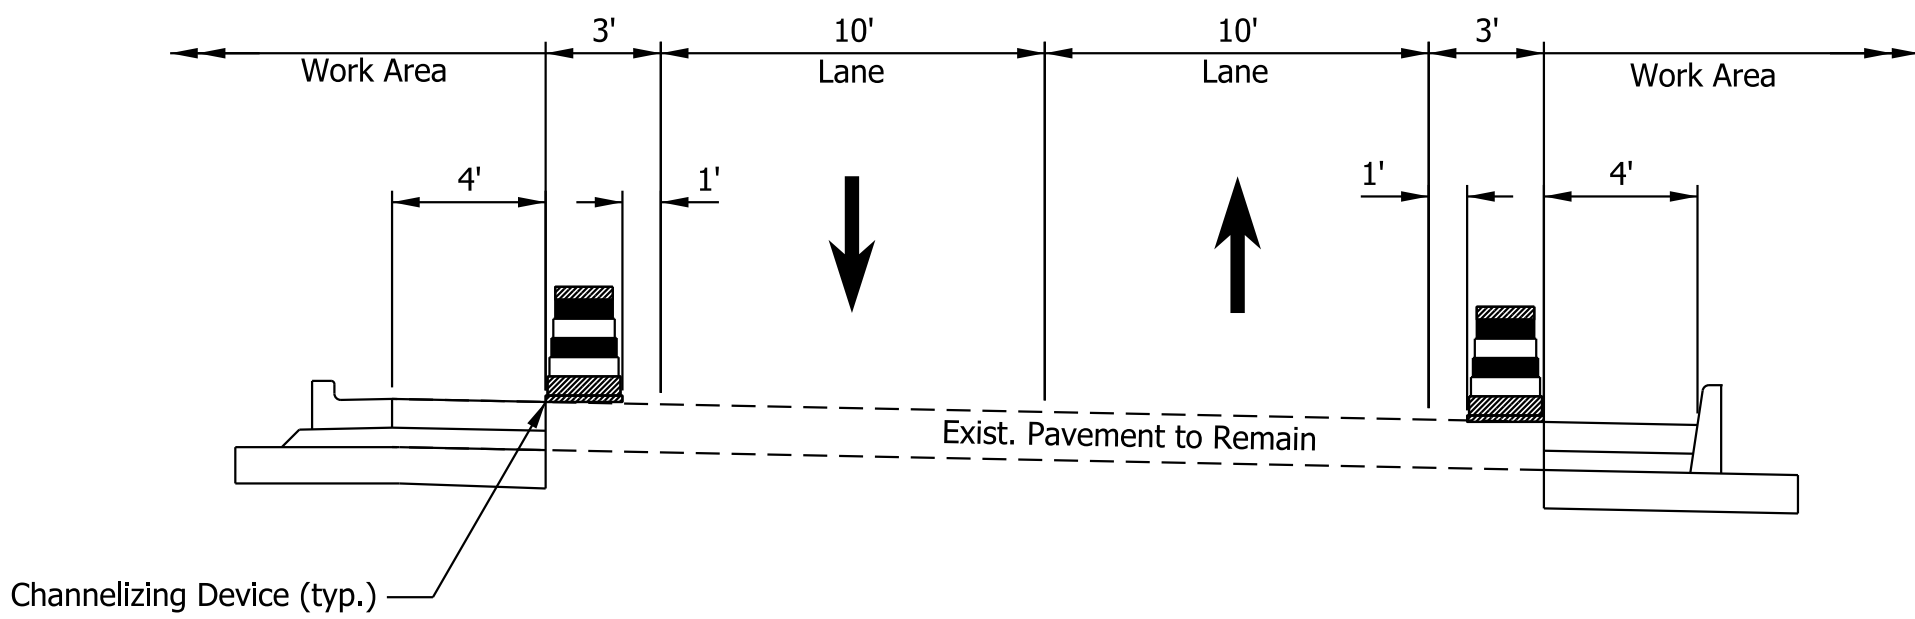


Moores Pike (West Intersection Approach)- MOT Typical Section

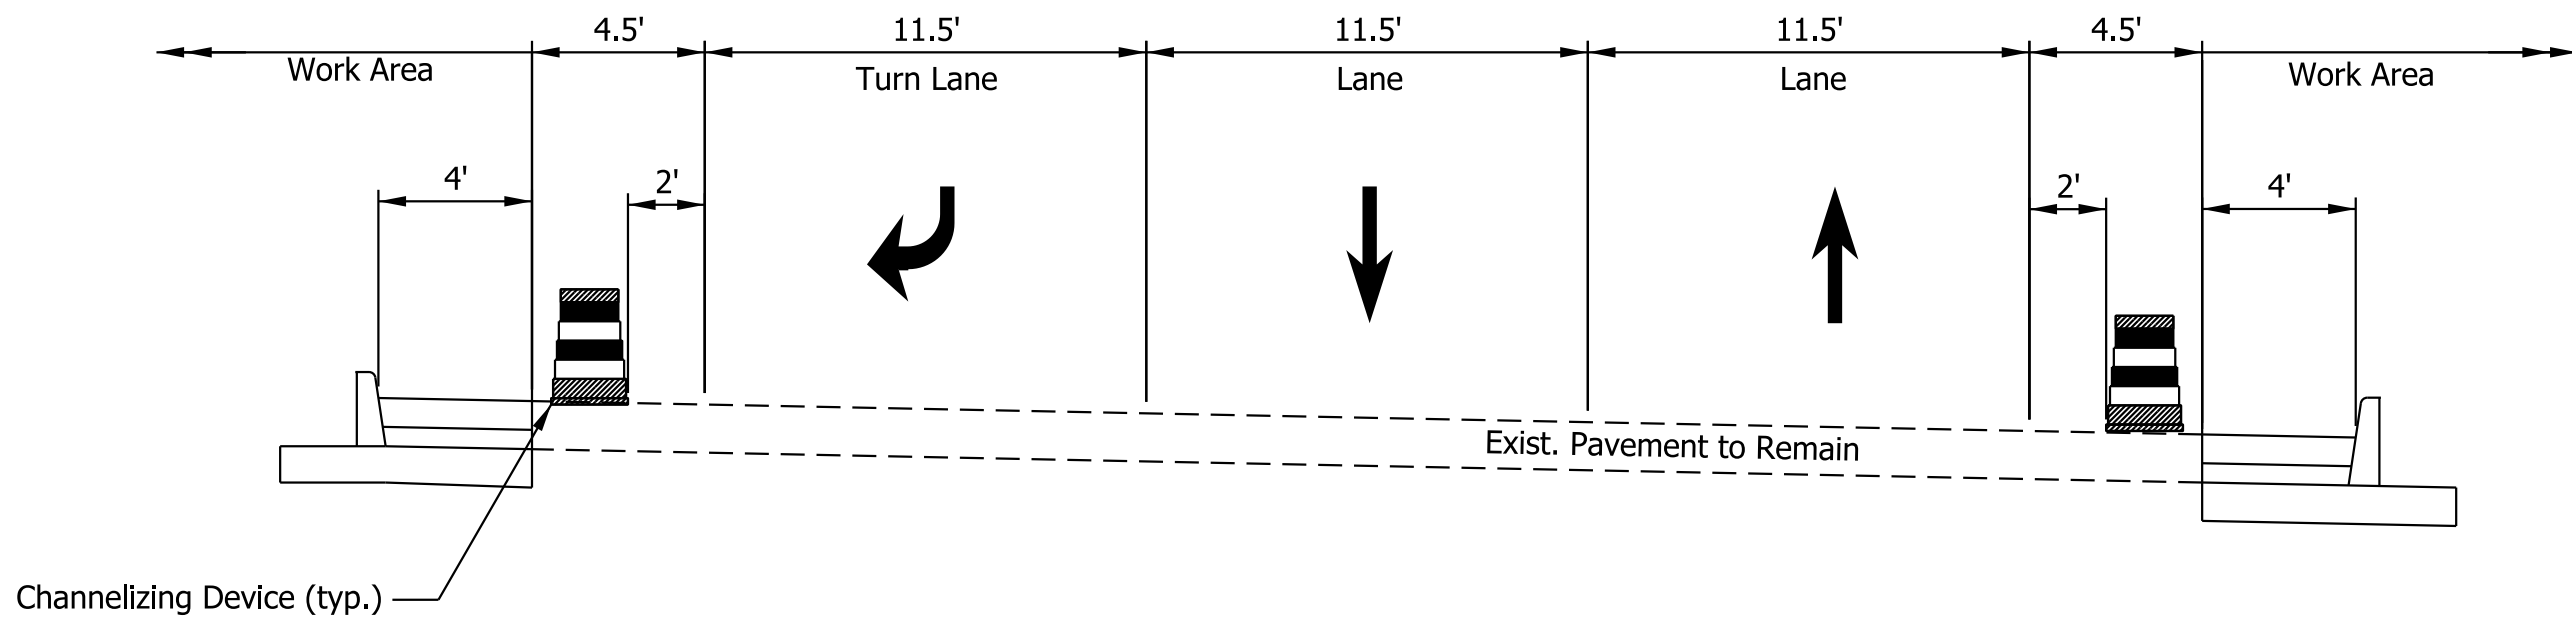

College Mall Rd. (North Intersection Approach)- MOT Typical Section

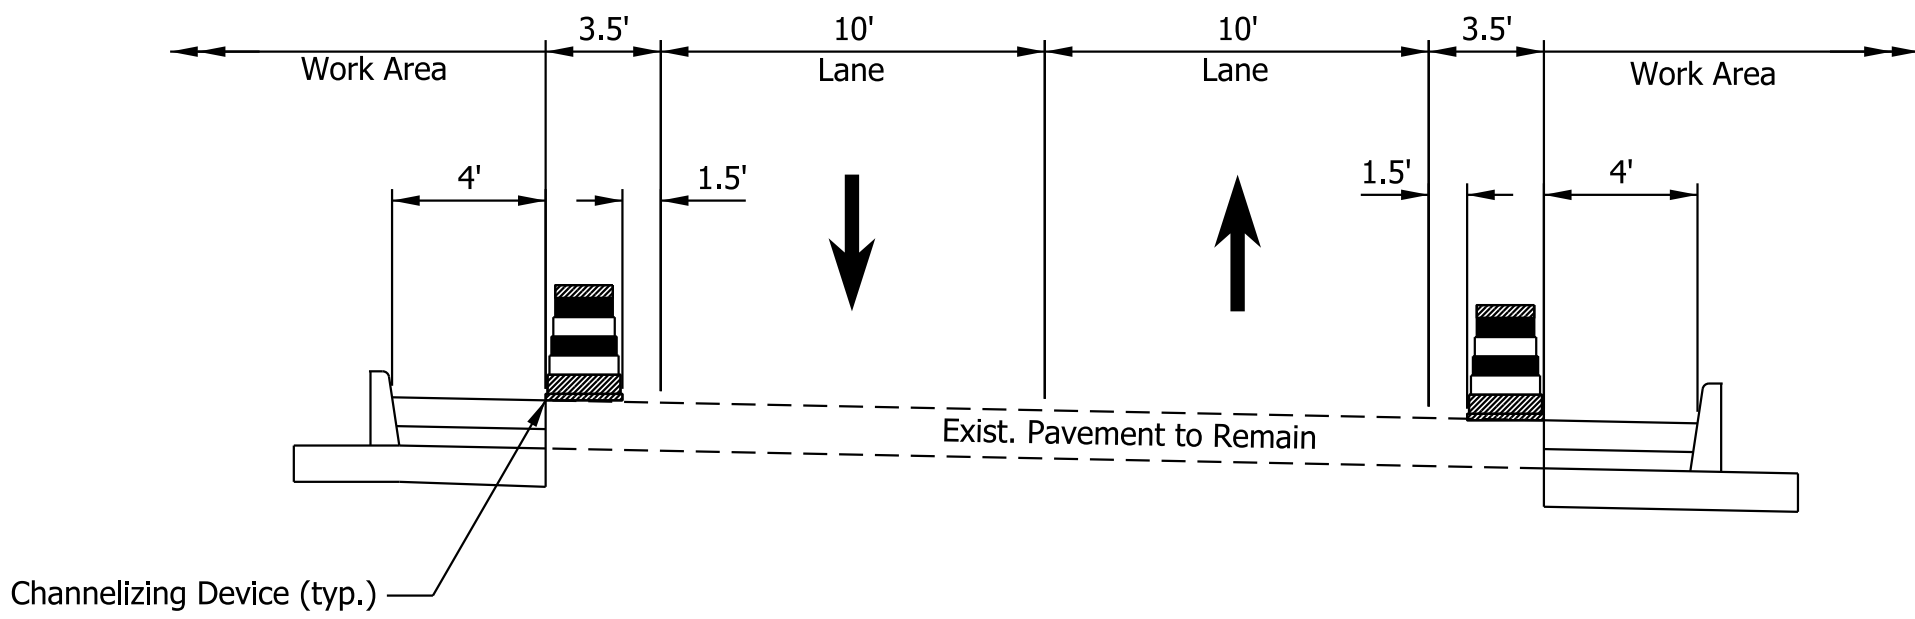


Moores Pike (West Intersection Approach)- MOT Typical Section

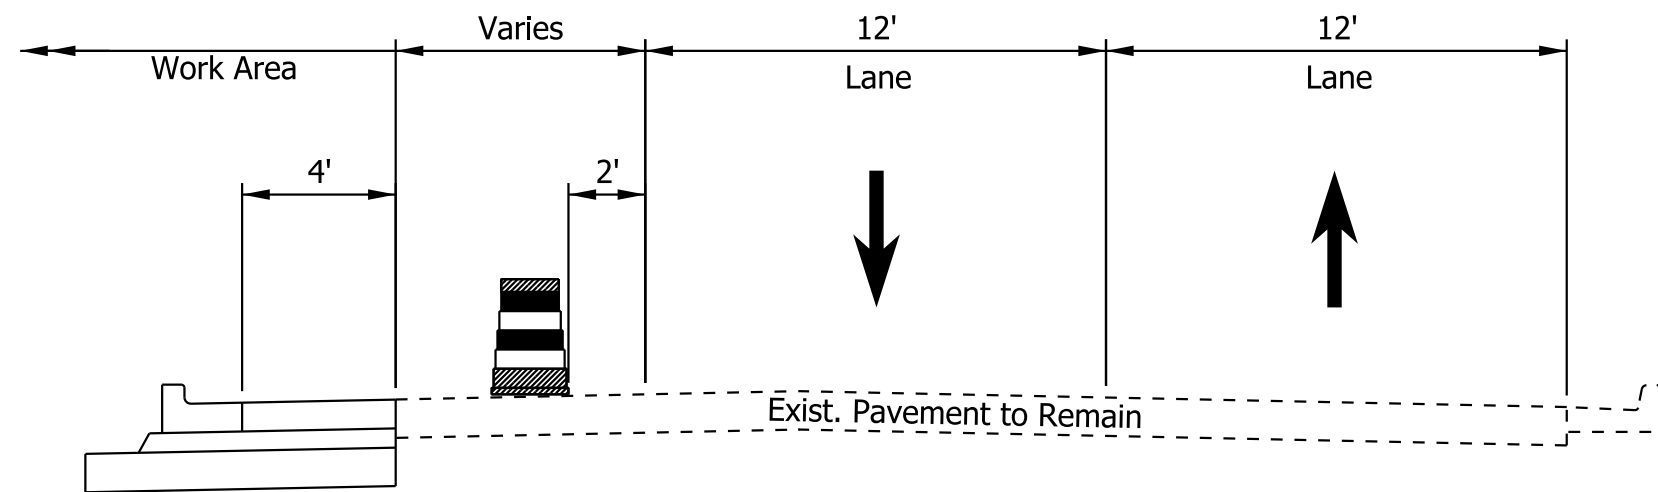

Sare Road (Path Construction)- MOT Typical Section

Plot: 12/4/2019 11:02 AM

T:\188456\Roadway\Base Files\Bse RD MOT TS.dgn

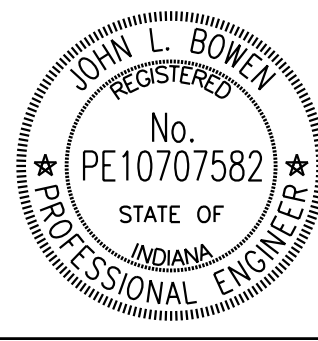


RECOMMENDED FOR APPROVAL	<i>John Bowen</i>	11/25/2019
	DESIGN ENGINEER	DATE
DESIGNED: JLB	DRAWN: JLB	
CHECKED: JPP	CHECKED: JPP	

INDIANA
DEPARTMENT OF TRANSPORTATION

MAINTENANCE OF TRAFFIC
TYPICAL SECTIONS


HORIZONTAL SCALE	BRIDGE FILE	
1" = 5'		
VERTICAL SCALE	DESIGNATION	
1" = 5'	1700736	
SURVEY BOOK	SHEETS	
	11	of 97
CONTRACT	PROJECT	
R-40294	1700736	

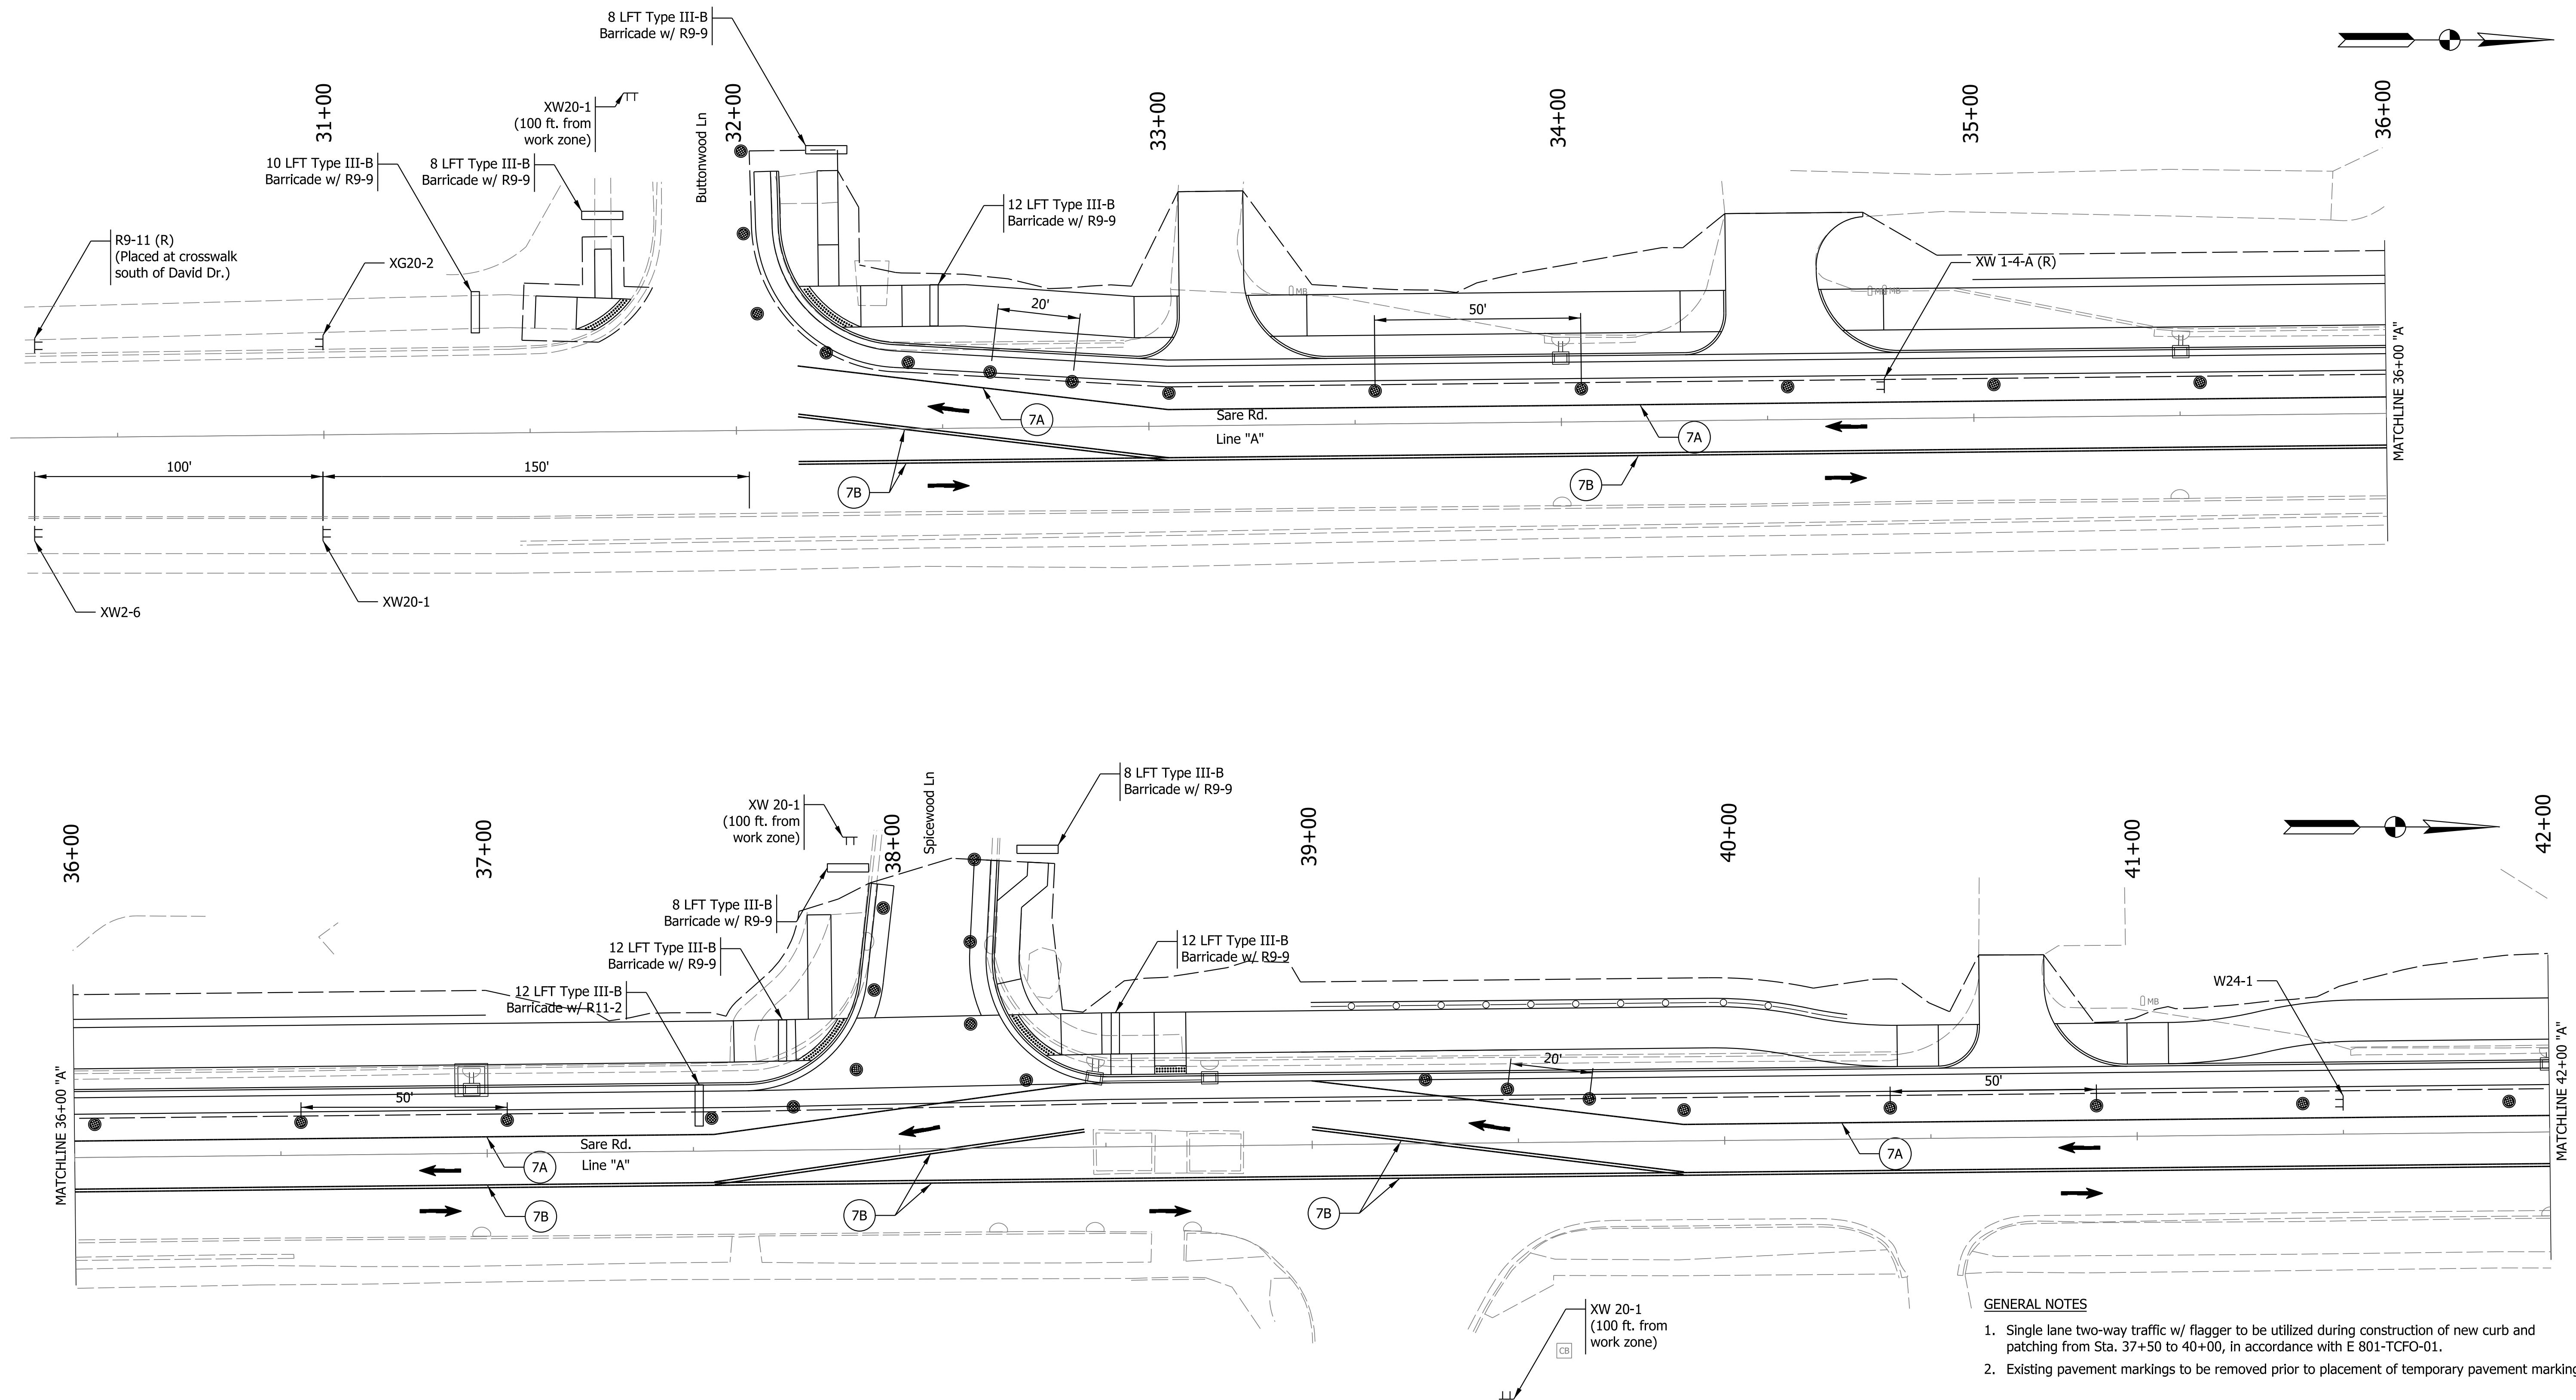

- GENERAL NOTES**
1. Single lane two-way traffic w/ flagger to be utilized during construction of new curb and patching from Sta. 37+50 to 40+00, in accordance with E 801-TCFO-01.
 2. Existing pavement markings to be removed prior to placement of temporary pavement markings.

Plot: 12/4/2019 11:02 AM
T:\188456\Roadway\Sheet Files\Sht MOT 20_01.dgn

- Channelization Device
 - Typical Sign Standard
 - Traffic Direction
 - Flashing Arrow Sign
- 7A Temp. Pavement Marking, Removable, 4 IN. (White)
 - 7B Temp. Pavement Marking, Removable, 4 IN. (Yellow)
 - 7C Temp. Transverse Pavement Marking, Removable, 24 IN.
 - 7D Temp. Pavement Message Marking, Removable, Lane Indication Arrow
 - 7E Temp. Pavement Marking, Dotted, Yellow, 4 In., Removable
 - 7F Temp. Pavement Marking, Dotted, White, 4 In., Removable

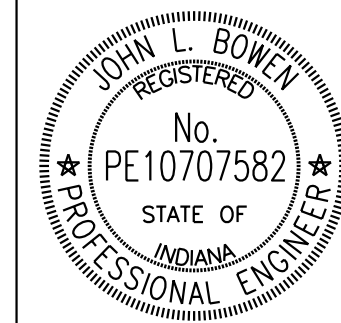

RECOMMENDED FOR APPROVAL *John Bowen* 11/25/2019
DESIGN ENGINEER DATE

DESIGNED: JLB DRAWN: JLB
CHECKED: JPP CHECKED: JPP

INDIANA
DEPARTMENT OF TRANSPORTATION

MAINTENANCE OF TRAFFIC
DETAIL SHEET

HORIZONTAL SCALE	BRIDGE FILE	
1" = 20'		
VERTICAL SCALE	DESIGNATION	
N/A	1700736	
SURVEY BOOK	SHEETS	
	12	of 97
CONTRACT	PROJECT	
R-40294	1700736	

Plot: 12/4/2019 11:02 AM
T:\188456\Roadway\Sheet Files\Sht MOT 20_02.dgn


- Channelization Device
TT Typical Sign Standard
➔ Traffic Direction
⬮ Flashing Arrow Sign

- (7A) Temp. Pavement Marking, Removable, 4 IN. (White)
(7B) Temp. Pavement Marking, Removable, 4 IN. (Yellow)
(7C) Temp. Transverse Pavement Marking, Removable, 24 IN.

- (7D) Temp. Pavement Message Marking, Removable, Lane Indication Arrow
(7E) Temp. Pavement Marking, Dotted, Yellow, 4 In., Removable
(7F) Temp. Pavement Marking, Dotted, White, 4 In., Removable

GENERAL NOTES

- Single lane two-way traffic w/ flagger to be utilized during construction of new curb and patching from Sta. 44+00 to 47+50 and from 51+80 to 54+10, in accordance with E 801-TCFO-01.
- Existing pavement markings to be removed prior to placement of temporary pavement markings.

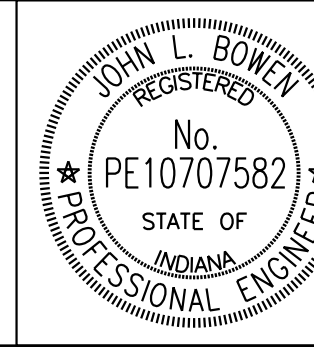



RECOMMENDED FOR APPROVAL	<i>John Bowen</i>	11/25/2019
	DESIGN ENGINEER	DATE
DESIGNED: JLB	DRAWN: JLB	
CHECKED: JPP	CHECKED: JPP	

INDIANA
DEPARTMENT OF TRANSPORTATION

MAINTENANCE OF TRAFFIC
DETAIL SHEET

HORIZONTAL SCALE	BRIDGE FILE	
1" = 20'		
VERTICAL SCALE	DESIGNATION	
N/A	1700736	
SURVEY BOOK	SHEETS	
	13 of 97	
CONTRACT	PROJECT	
R-40294	1700736	

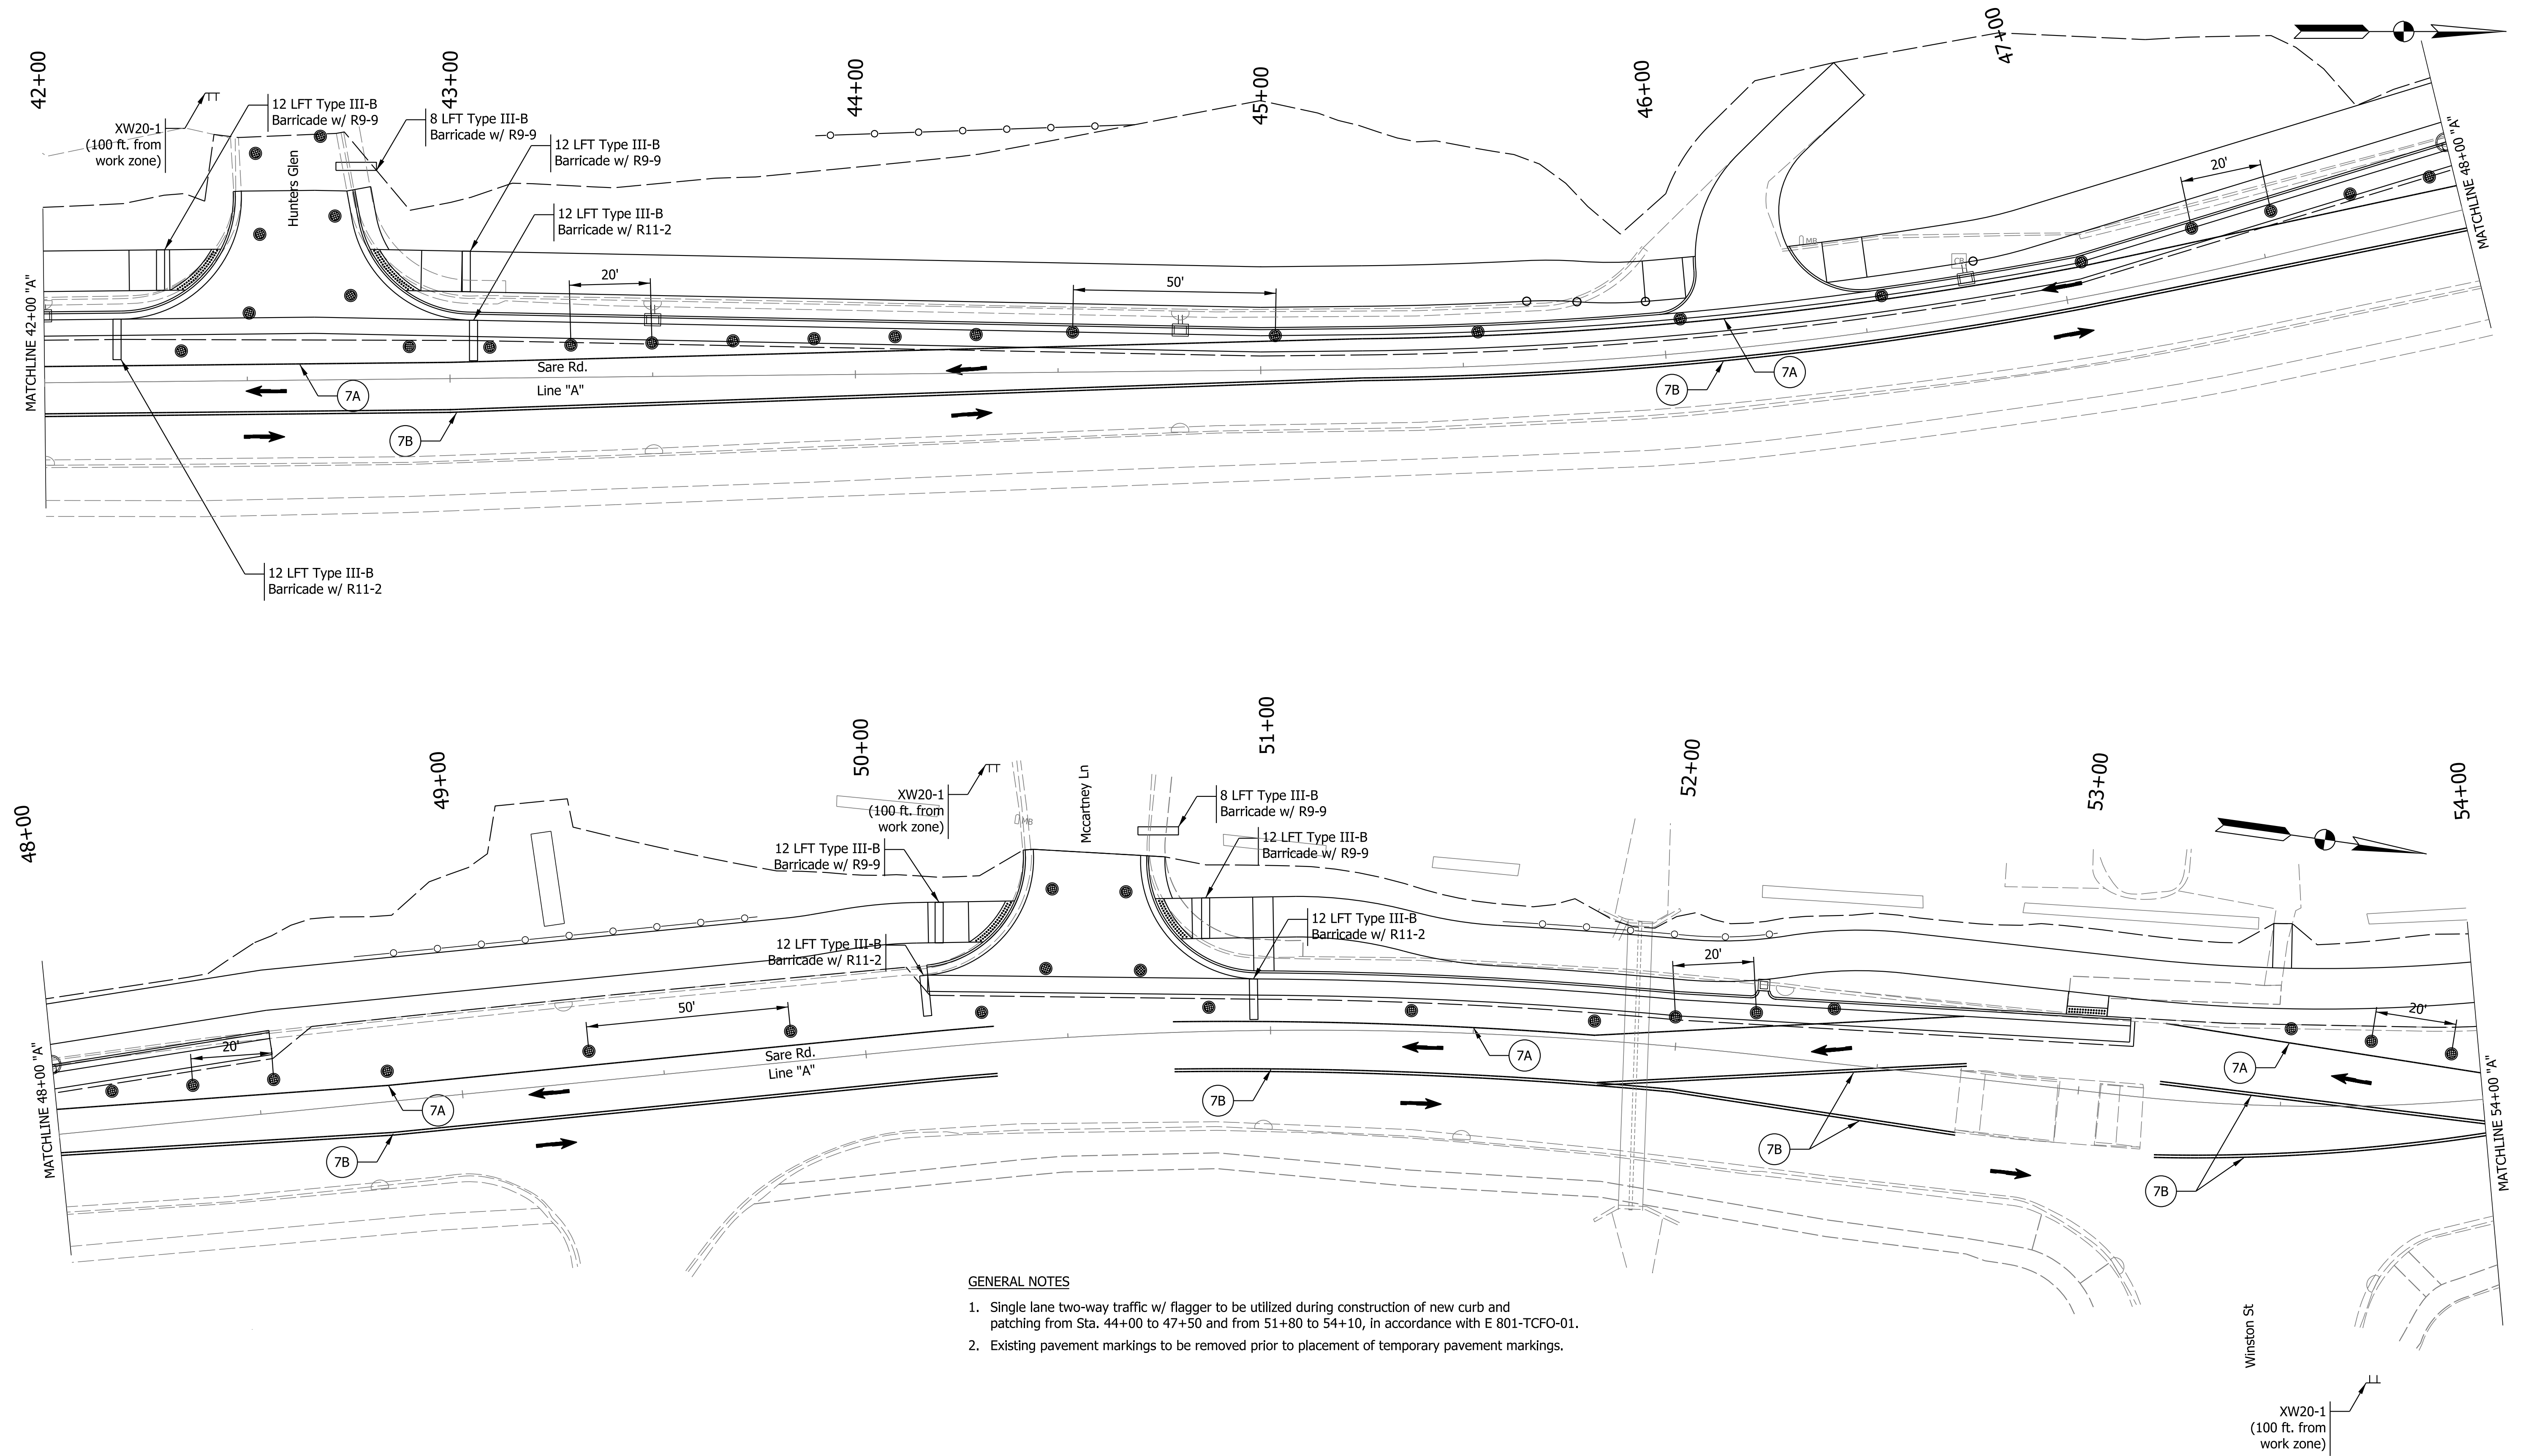


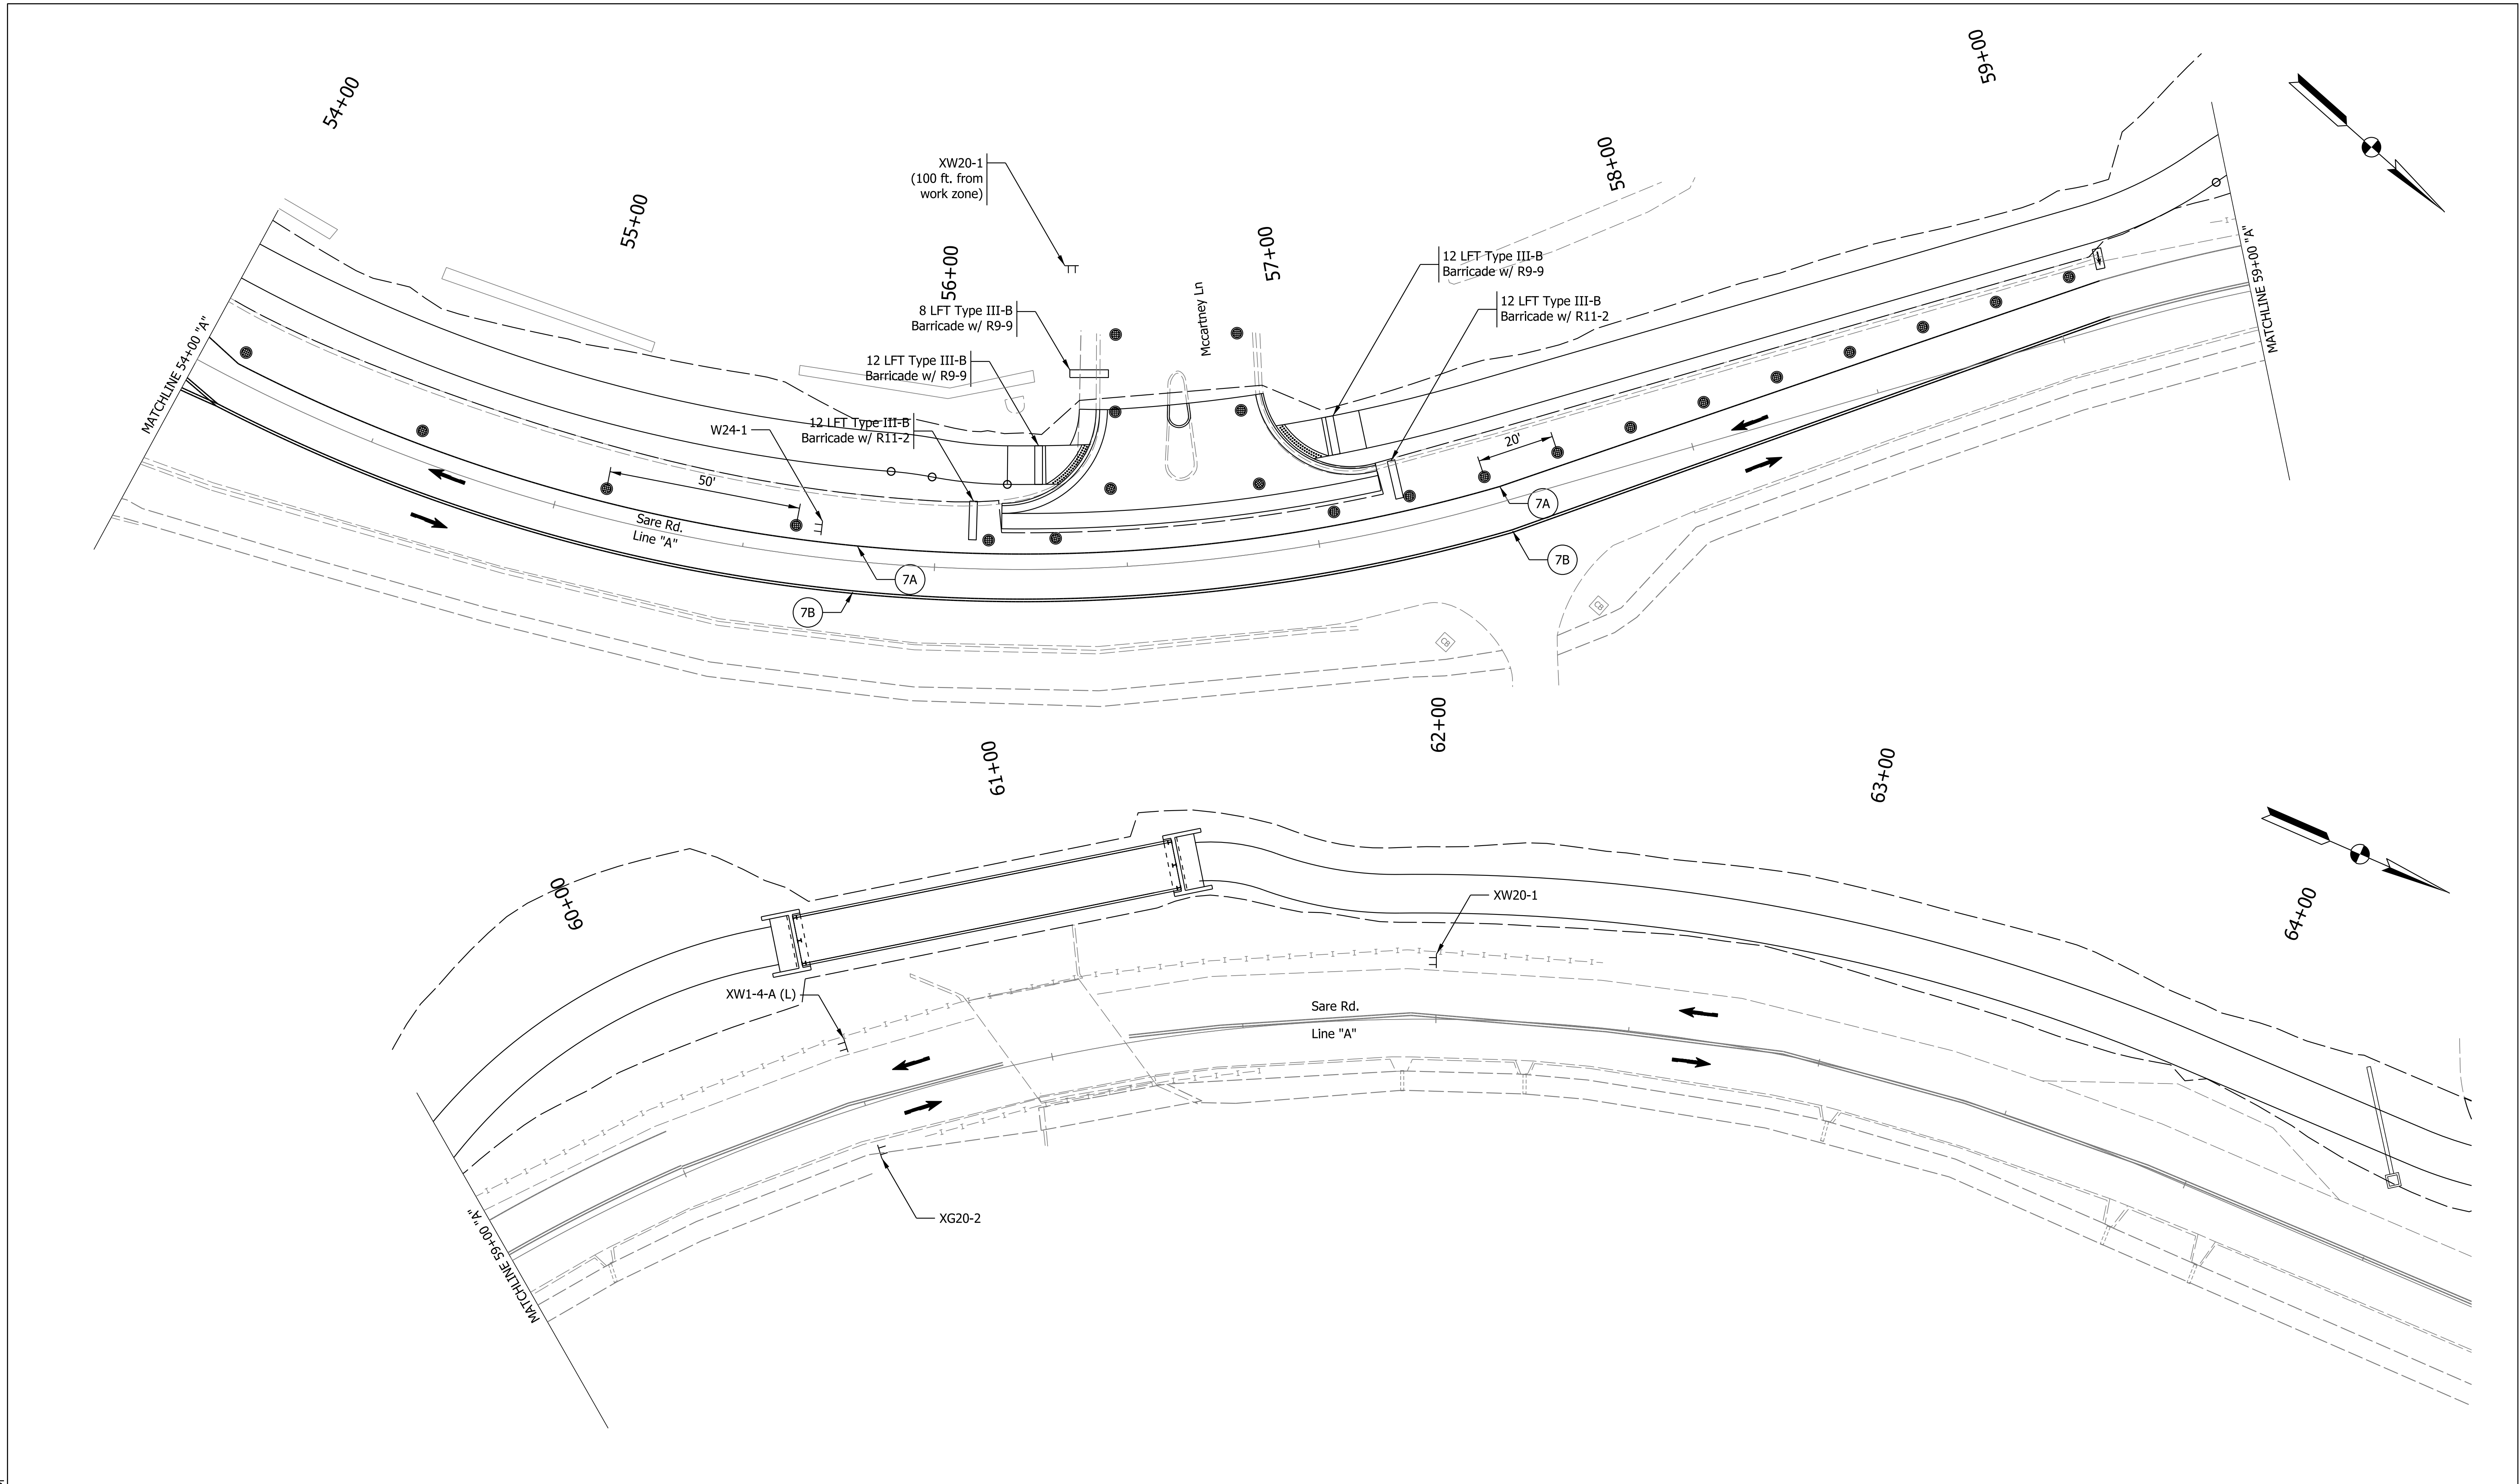

Plot: 12/4/2019 11:02 AM


T:\188456\Roadway\Sheet Files\Sht MOT 20_03.dgn

● Channelization Device TT Typical Sign Standard ➔ Traffic Direction ⬮ Flashing Arrow Sign	7A Temp. Pavement Marking, Removable, 4 IN. (White) 7B Temp. Pavement Marking, Removable, 4 IN. (Yellow) 7C Temp. Transverse Pavement Marking, Removable, 24 IN.	7D Temp. Pavement Message Marking, Removable, Lane Indication Arrow 7E Temp. Pavement Marking, Dotted, Yellow, 4 In., Removable 7F Temp. Pavement Marking, Dotted, White, 4 In., Removable	JOHN L. BOWEN REGISTERED No. PE10707582 STATE OF INDIANA PROFESSIONAL ENGINEER	RECOMMENDED FOR APPROVAL John Brown DESIGN ENGINEER 11/25/2019 DATE DESIGNED: JLB DRAWN: JLB CHECKED: JPP CHECKED: JPP	INDIANA DEPARTMENT OF TRANSPORTATION MAINTENANCE OF TRAFFIC DETAIL SHEET	<table><tr><td>HORIZONTAL SCALE</td><td>BRIDGE FILE</td></tr><tr><td>1" = 20'</td><td></td></tr><tr><td>VERTICAL SCALE</td><td>DESIGNATION</td></tr><tr><td>N/A</td><td>1700736</td></tr><tr><td>SURVEY BOOK</td><td>SHEETS</td></tr><tr><td></td><td>14 of 97</td></tr><tr><td>CONTRACT</td><td>PROJECT</td></tr><tr><td>R-40294</td><td>1700736</td></tr></table>	HORIZONTAL SCALE	BRIDGE FILE	1" = 20'		VERTICAL SCALE	DESIGNATION	N/A	1700736	SURVEY BOOK	SHEETS		14 of 97	CONTRACT	PROJECT	R-40294	1700736
HORIZONTAL SCALE	BRIDGE FILE																					
1" = 20'																						
VERTICAL SCALE	DESIGNATION																					
N/A	1700736																					
SURVEY BOOK	SHEETS																					
	14 of 97																					
CONTRACT	PROJECT																					
R-40294	1700736																					

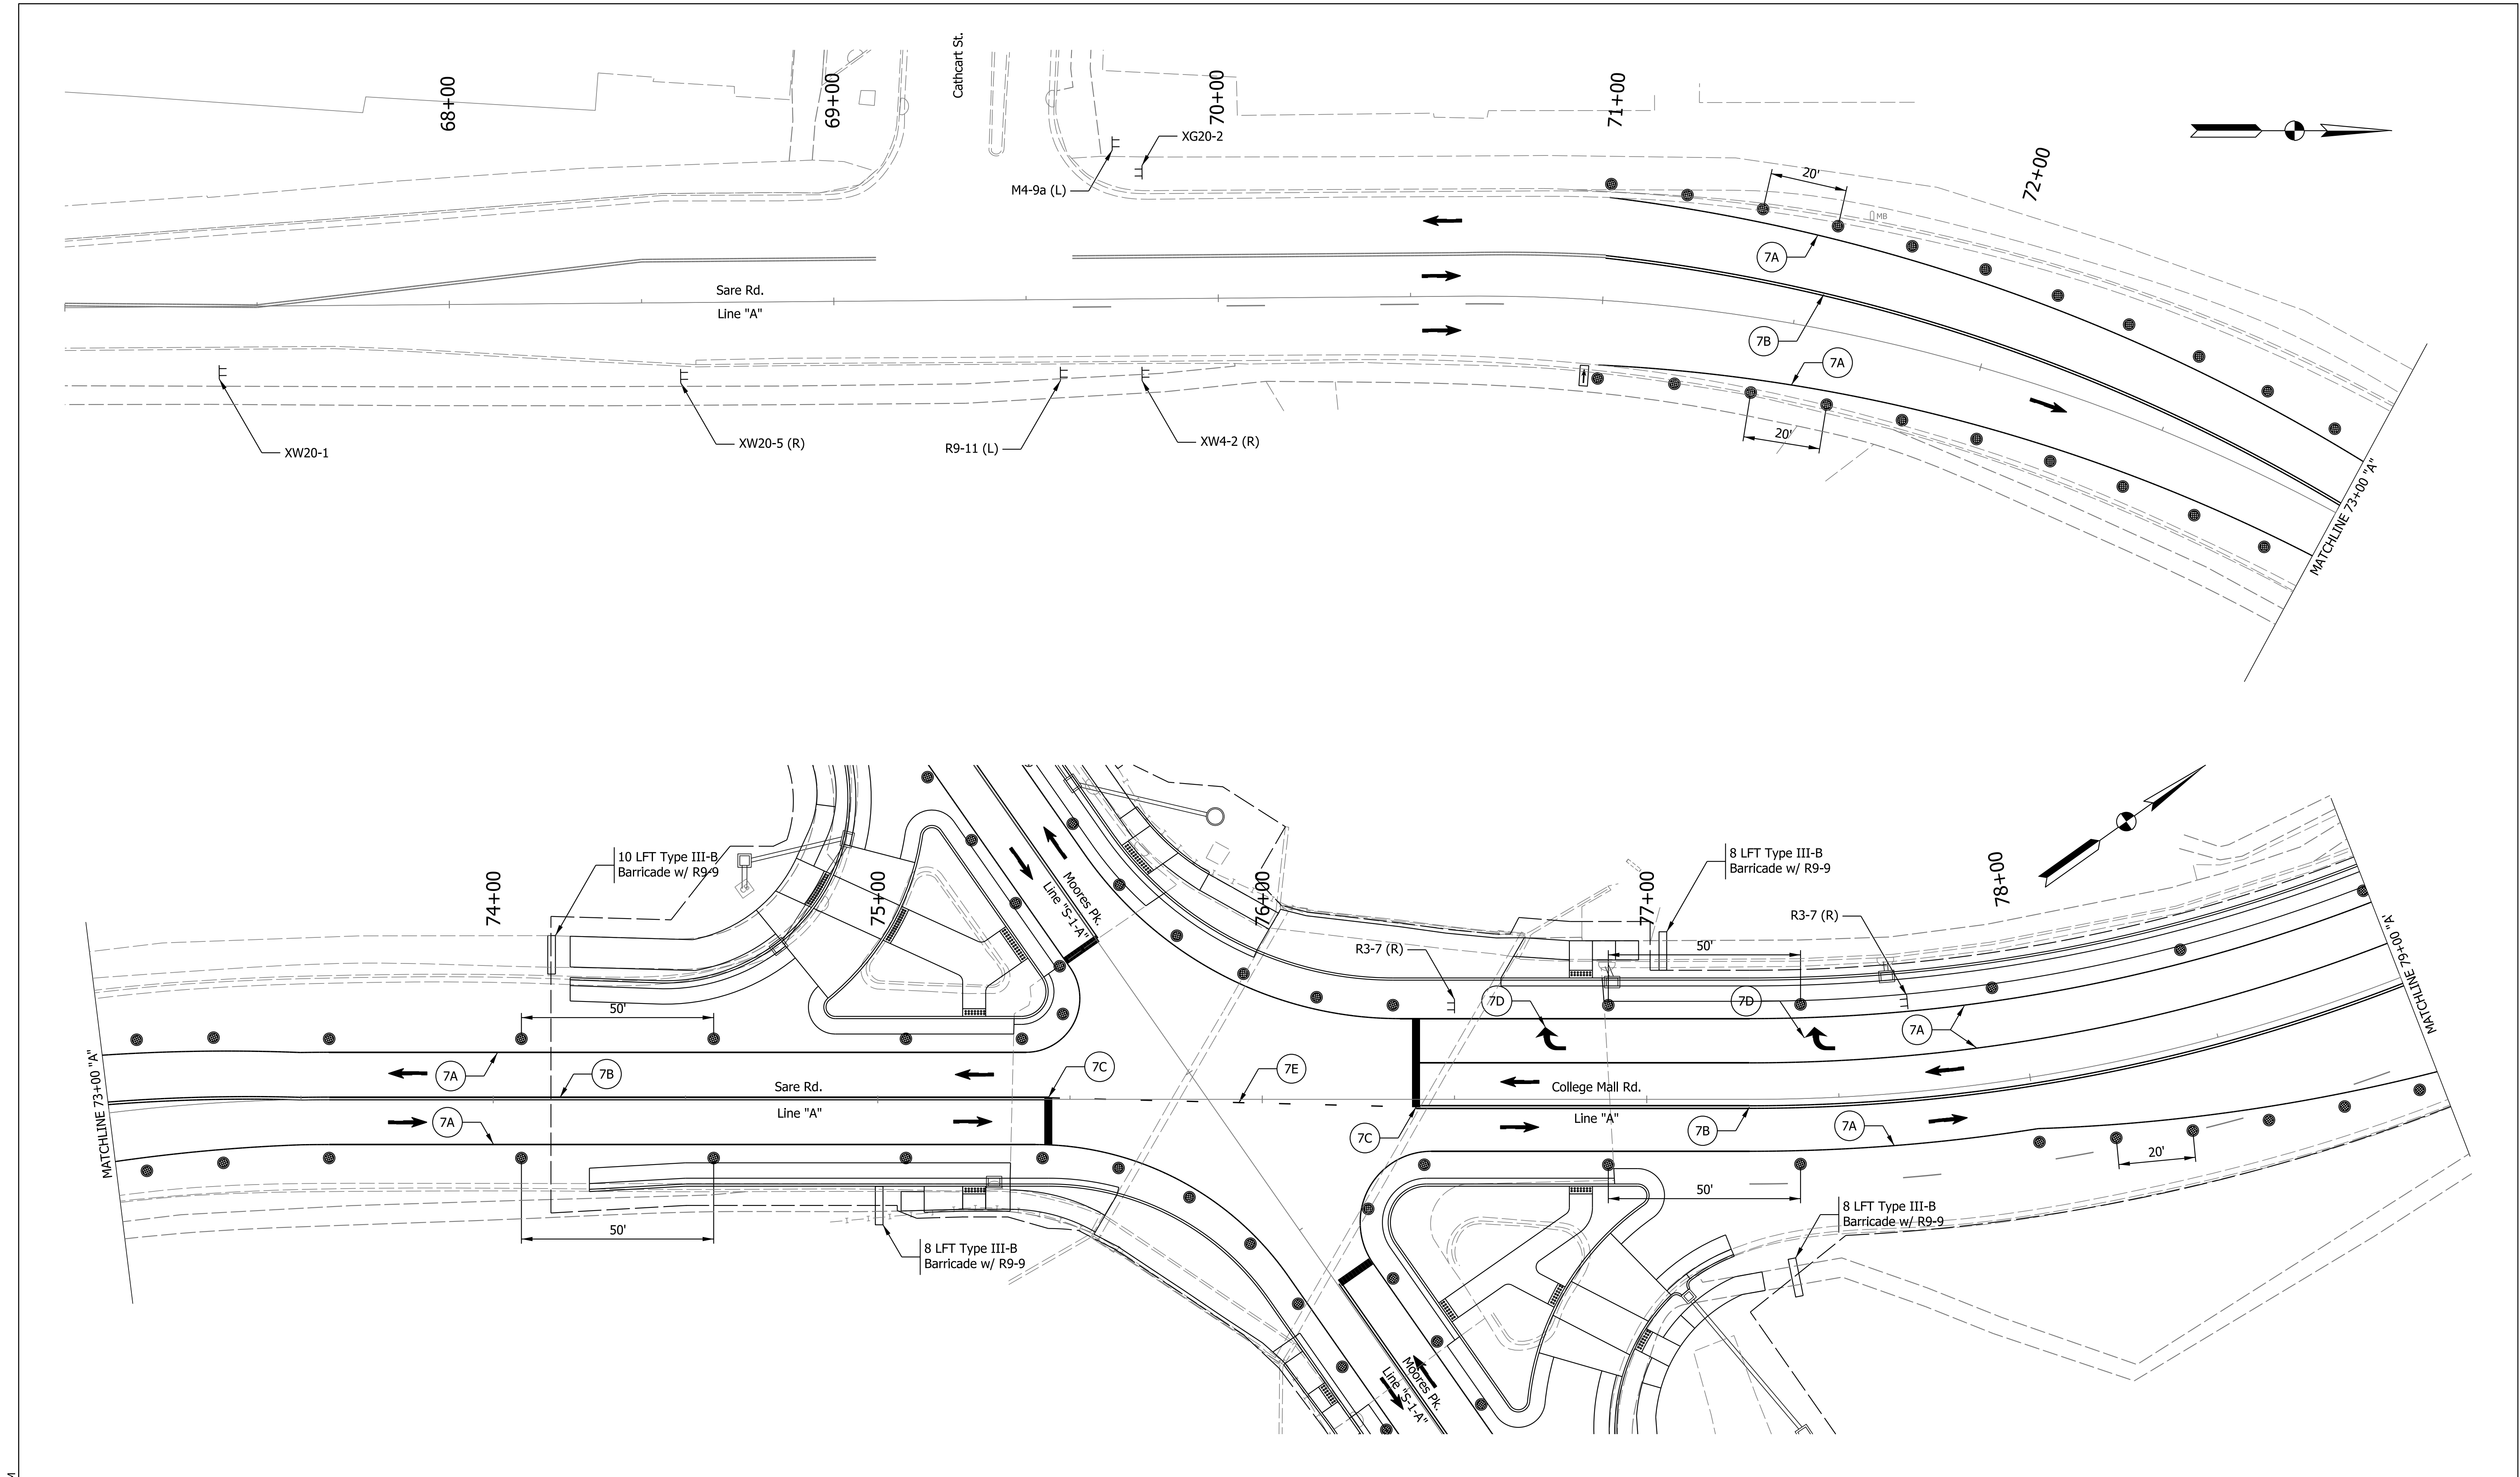

Plot: 12/4/2019 11:02 AM
T:\188456\Roadway\Sheet Files\Sht MOT 20_04.dgn

- | | | |
|--------------------------|---|---|
| ● Channelization Device | 7A Temp. Pavement Marking, Removable, 4 IN. (White) | 7D Temp. Pavement Message Marking, Removable, Lane Indication Arrow |
| TT Typical Sign Standard | 7B Temp. Pavement Marking, Removable, 4 IN. (Yellow) | 7E Temp. Pavement Marking, Dotted, Yellow, 4 In., Removable |
| ➔ Traffic Direction | 7C Temp. Transverse Pavement Marking, Removable, 24 IN. | 7F Temp. Pavement Marking, Dotted, White, 4 In., Removable |
| ⬮ Flashing Arrow Sign | | |

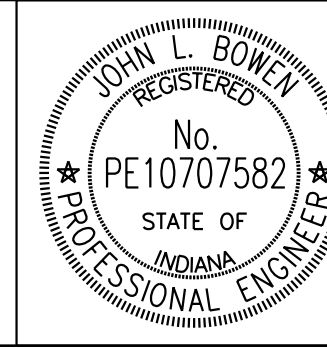


RECOMMENDED FOR APPROVAL	<i>John Brown</i>	DESIGN ENGINEER	11/25/2019	DATE
DESIGNED: JLB	DRAWN: JLB			
CHECKED: JPP	CHECKED: JPP			

INDIANA
DEPARTMENT OF TRANSPORTATION


**MAINTENANCE OF TRAFFIC
DETAIL SHEET**

HORIZONTAL SCALE	BRIDGE FILE	
1" = 20'		
VERTICAL SCALE	DESIGNATION	
N/A	1700736	
SURVEY BOOK	SHEETS	
	15	of 97
CONTRACT	PROJECT	
R-40294	1700736	

Plot: 12/4/2019 11:02 AM
T:\188456\Roadway\Sheet Files\Sht MOT_20_05.dgn

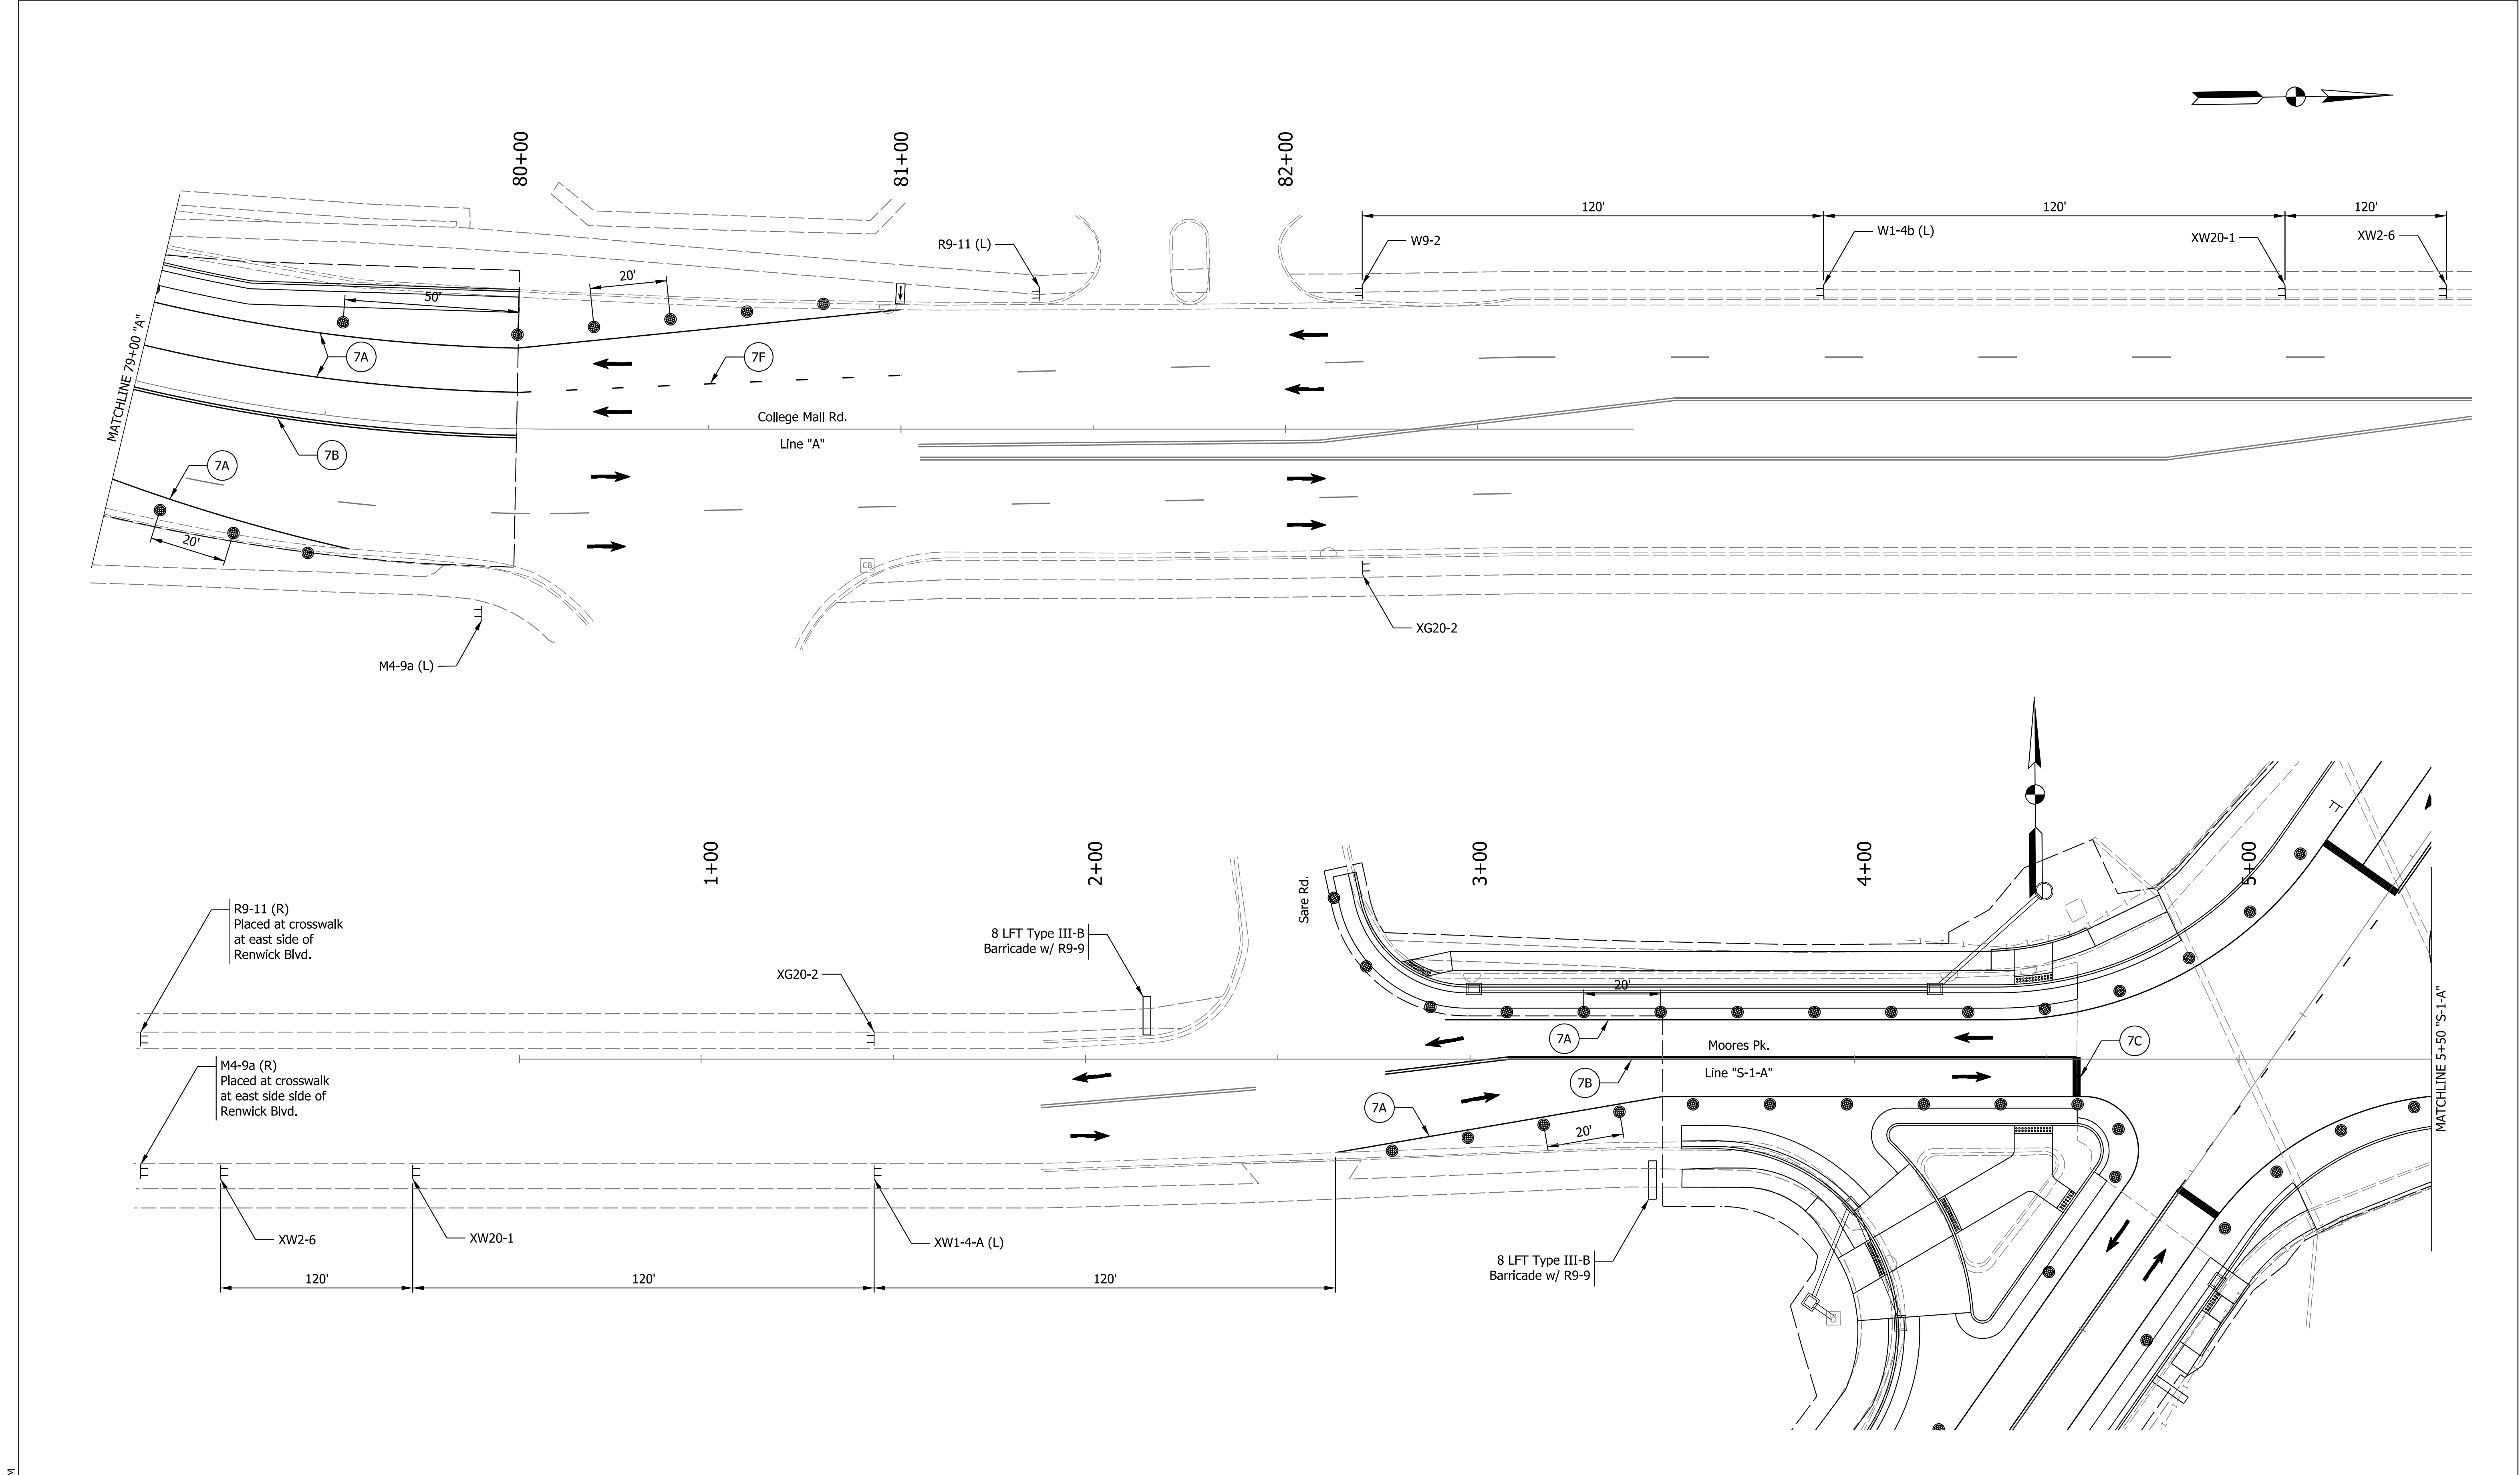

- | | | |
|--------------------------|---|---|
| ● Channelization Device | 7A Temp. Pavement Marking, Removable, 4 IN. (White) | 7D Temp. Pavement Message Marking, Removable, Lane Indication Arrow |
| TT Typical Sign Standard | 7B Temp. Pavement Marking, Removable, 4 IN. (Yellow) | 7E Temp. Pavement Marking, Dotted, Yellow, 4 In., Removable |
| ➔ Traffic Direction | 7C Temp. Transverse Pavement Marking, Removable, 24 IN. | 7F Temp. Pavement Marking, Dotted, White, 4 In., Removable |
| ⬇ Flashing Arrow Sign | | |

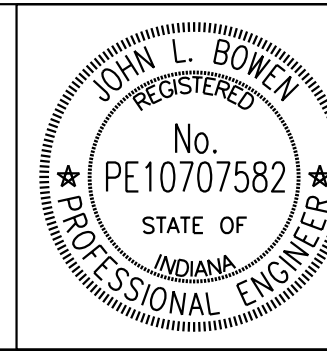


RECOMMENDED FOR APPROVAL	<i>John Bowen</i>	11/25/2019
	DESIGN ENGINEER	DATE
DESIGNED: JLB	DRAWN: JLB	
CHECKED: JPP	CHECKED: JPP	

INDIANA
DEPARTMENT OF TRANSPORTATION

MAINTENANCE OF TRAFFIC
DETAIL SHEET

HORIZONTAL SCALE	BRIDGE FILE	
1" = 20'		
VERTICAL SCALE	DESIGNATION	
N/A	1700736	
SURVEY BOOK	SHEETS	
	16	of 97
CONTRACT	PROJECT	
R-40294	1700736	

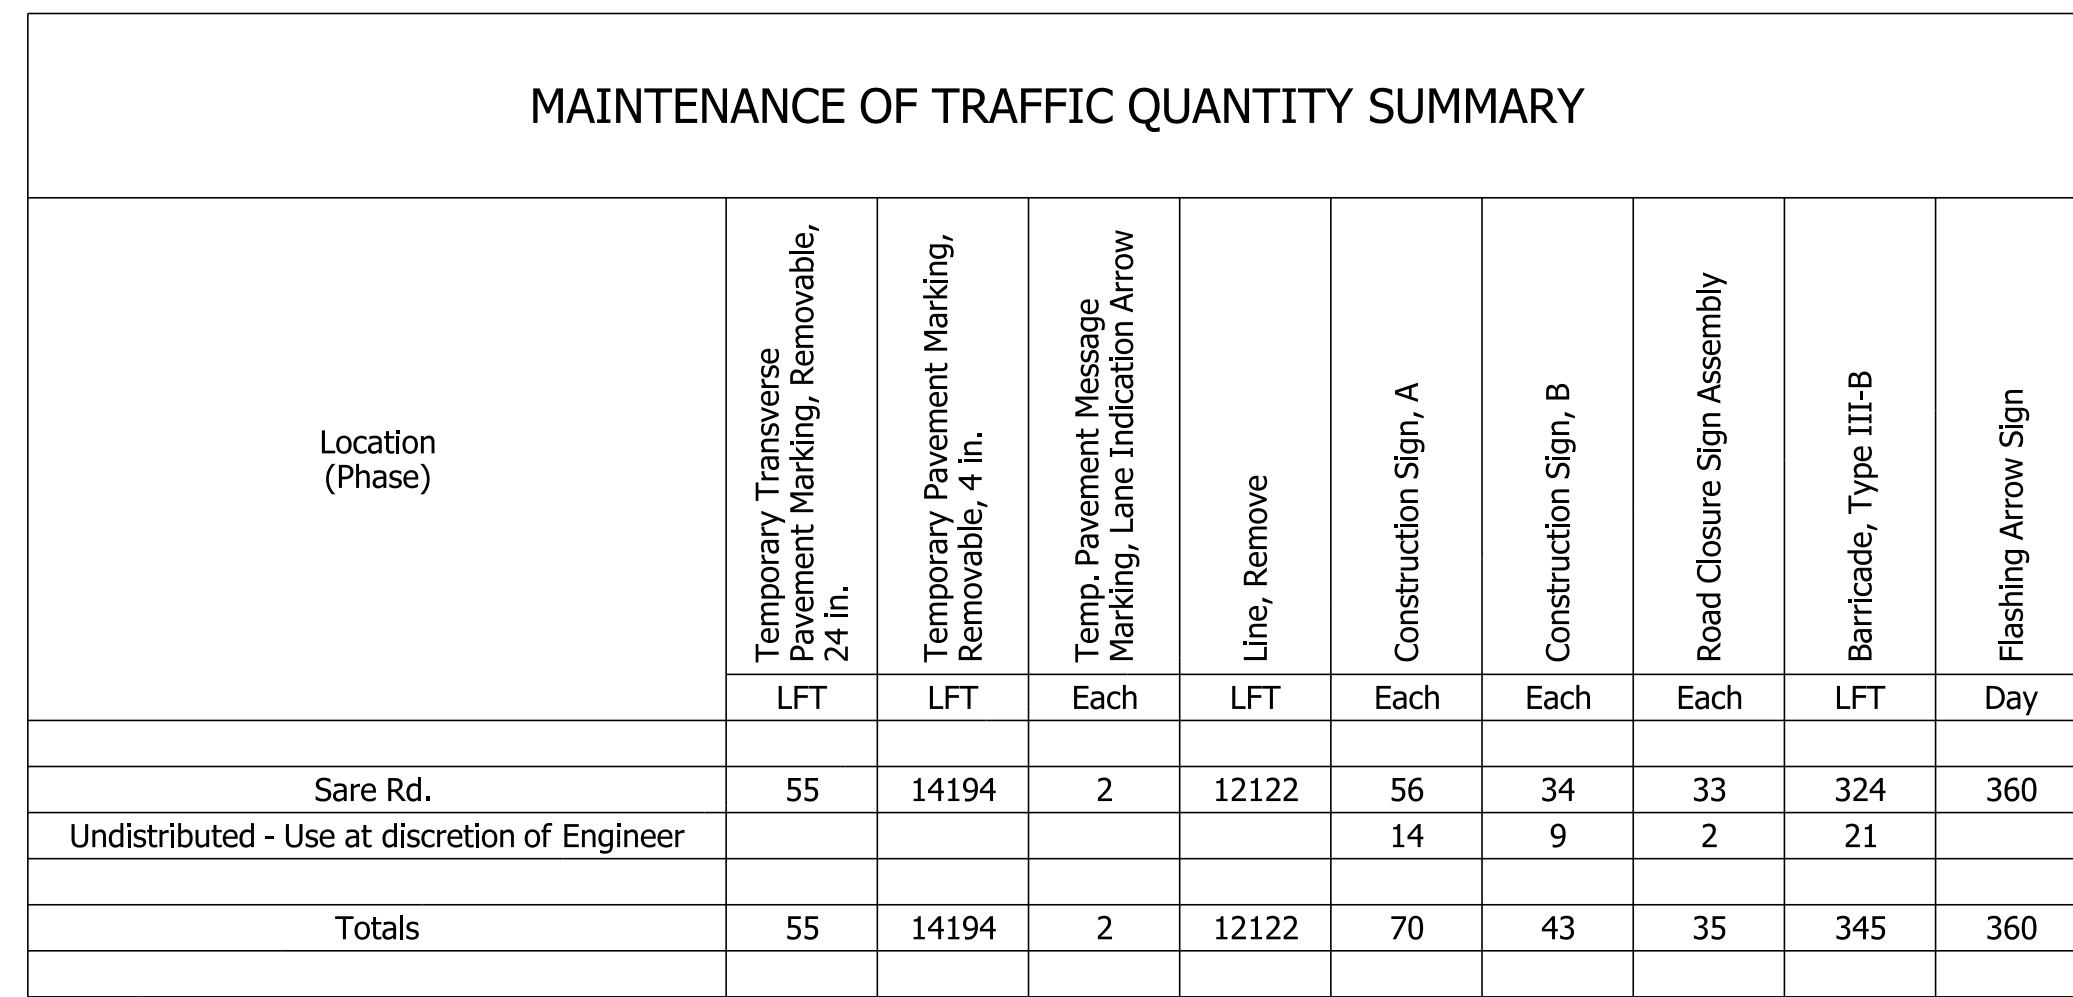


MAINTENANCE OF TRAFFIC QUANTITY SUMMARY									
Location (Phase)	Temporary Transverse Pavement Marking, Removable, 24 in.	Temporary Pavement Marking, Removable, 4 in.	Temp. Pavement Message Marking, Lane Indication Arrow	Line, Remove	Construction Sign, A	Construction Sign, B	Road Closure Sign Assembly	Barricade, Type III-B	Flashing Arrow Sign
	LFT	LFT	Each	LFT	Each	Each	Each	LFT	Day
Sare Rd.	55	14194	2	12122	56	34	33	324	360
Undistributed - Use at discretion of Engineer					14	9	2	21	
Totals	55	14194	2	12122	70	43	35	345	360

Plot: 12/4/2019 11:02 AM

T:\188456\Roadway\Sheet Files\Sht Plan 20_01.dgn


(H)	HMA For Sidewalk	(K)	HMA Patching, Type C	(22)	Center Curb D, Concrete	(CR)	Curb Ramp, Concrete
(C)	PCCP For Approaches, 6 IN	(13)	Curb, Concrete	(30)	Cut Wall	(ST)	Sidewalk Transition, Concrete
(F)	Sidewalk, Concrete	(15)	Curb and Gutter, Concrete, Modified	(31)	Hand Rail, Pedestrian		

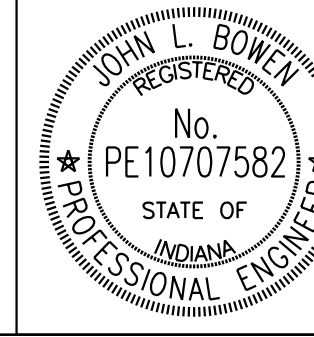


RECOMMENDED FOR APPROVAL	<i>John Bowen</i>	DESIGN ENGINEER	11/25/2019	DATE
DESIGNED: JLB	DRAWN: JLB			
CHECKED: JPP	CHECKED: JPP			

INDIANA DEPARTMENT OF TRANSPORTATION
PLAN SHEET LINE "SW-1" STA. 31+00.00 TO STA. 36+00.00


HORIZONTAL SCALE 1"=20'	BRIDGE FILE
VERTICAL SCALE N/A	DESIGNATION 1700736
SURVEY BOOK	SHEETS 18 of 97
CONTRACT R-40294	PROJECT 1700736

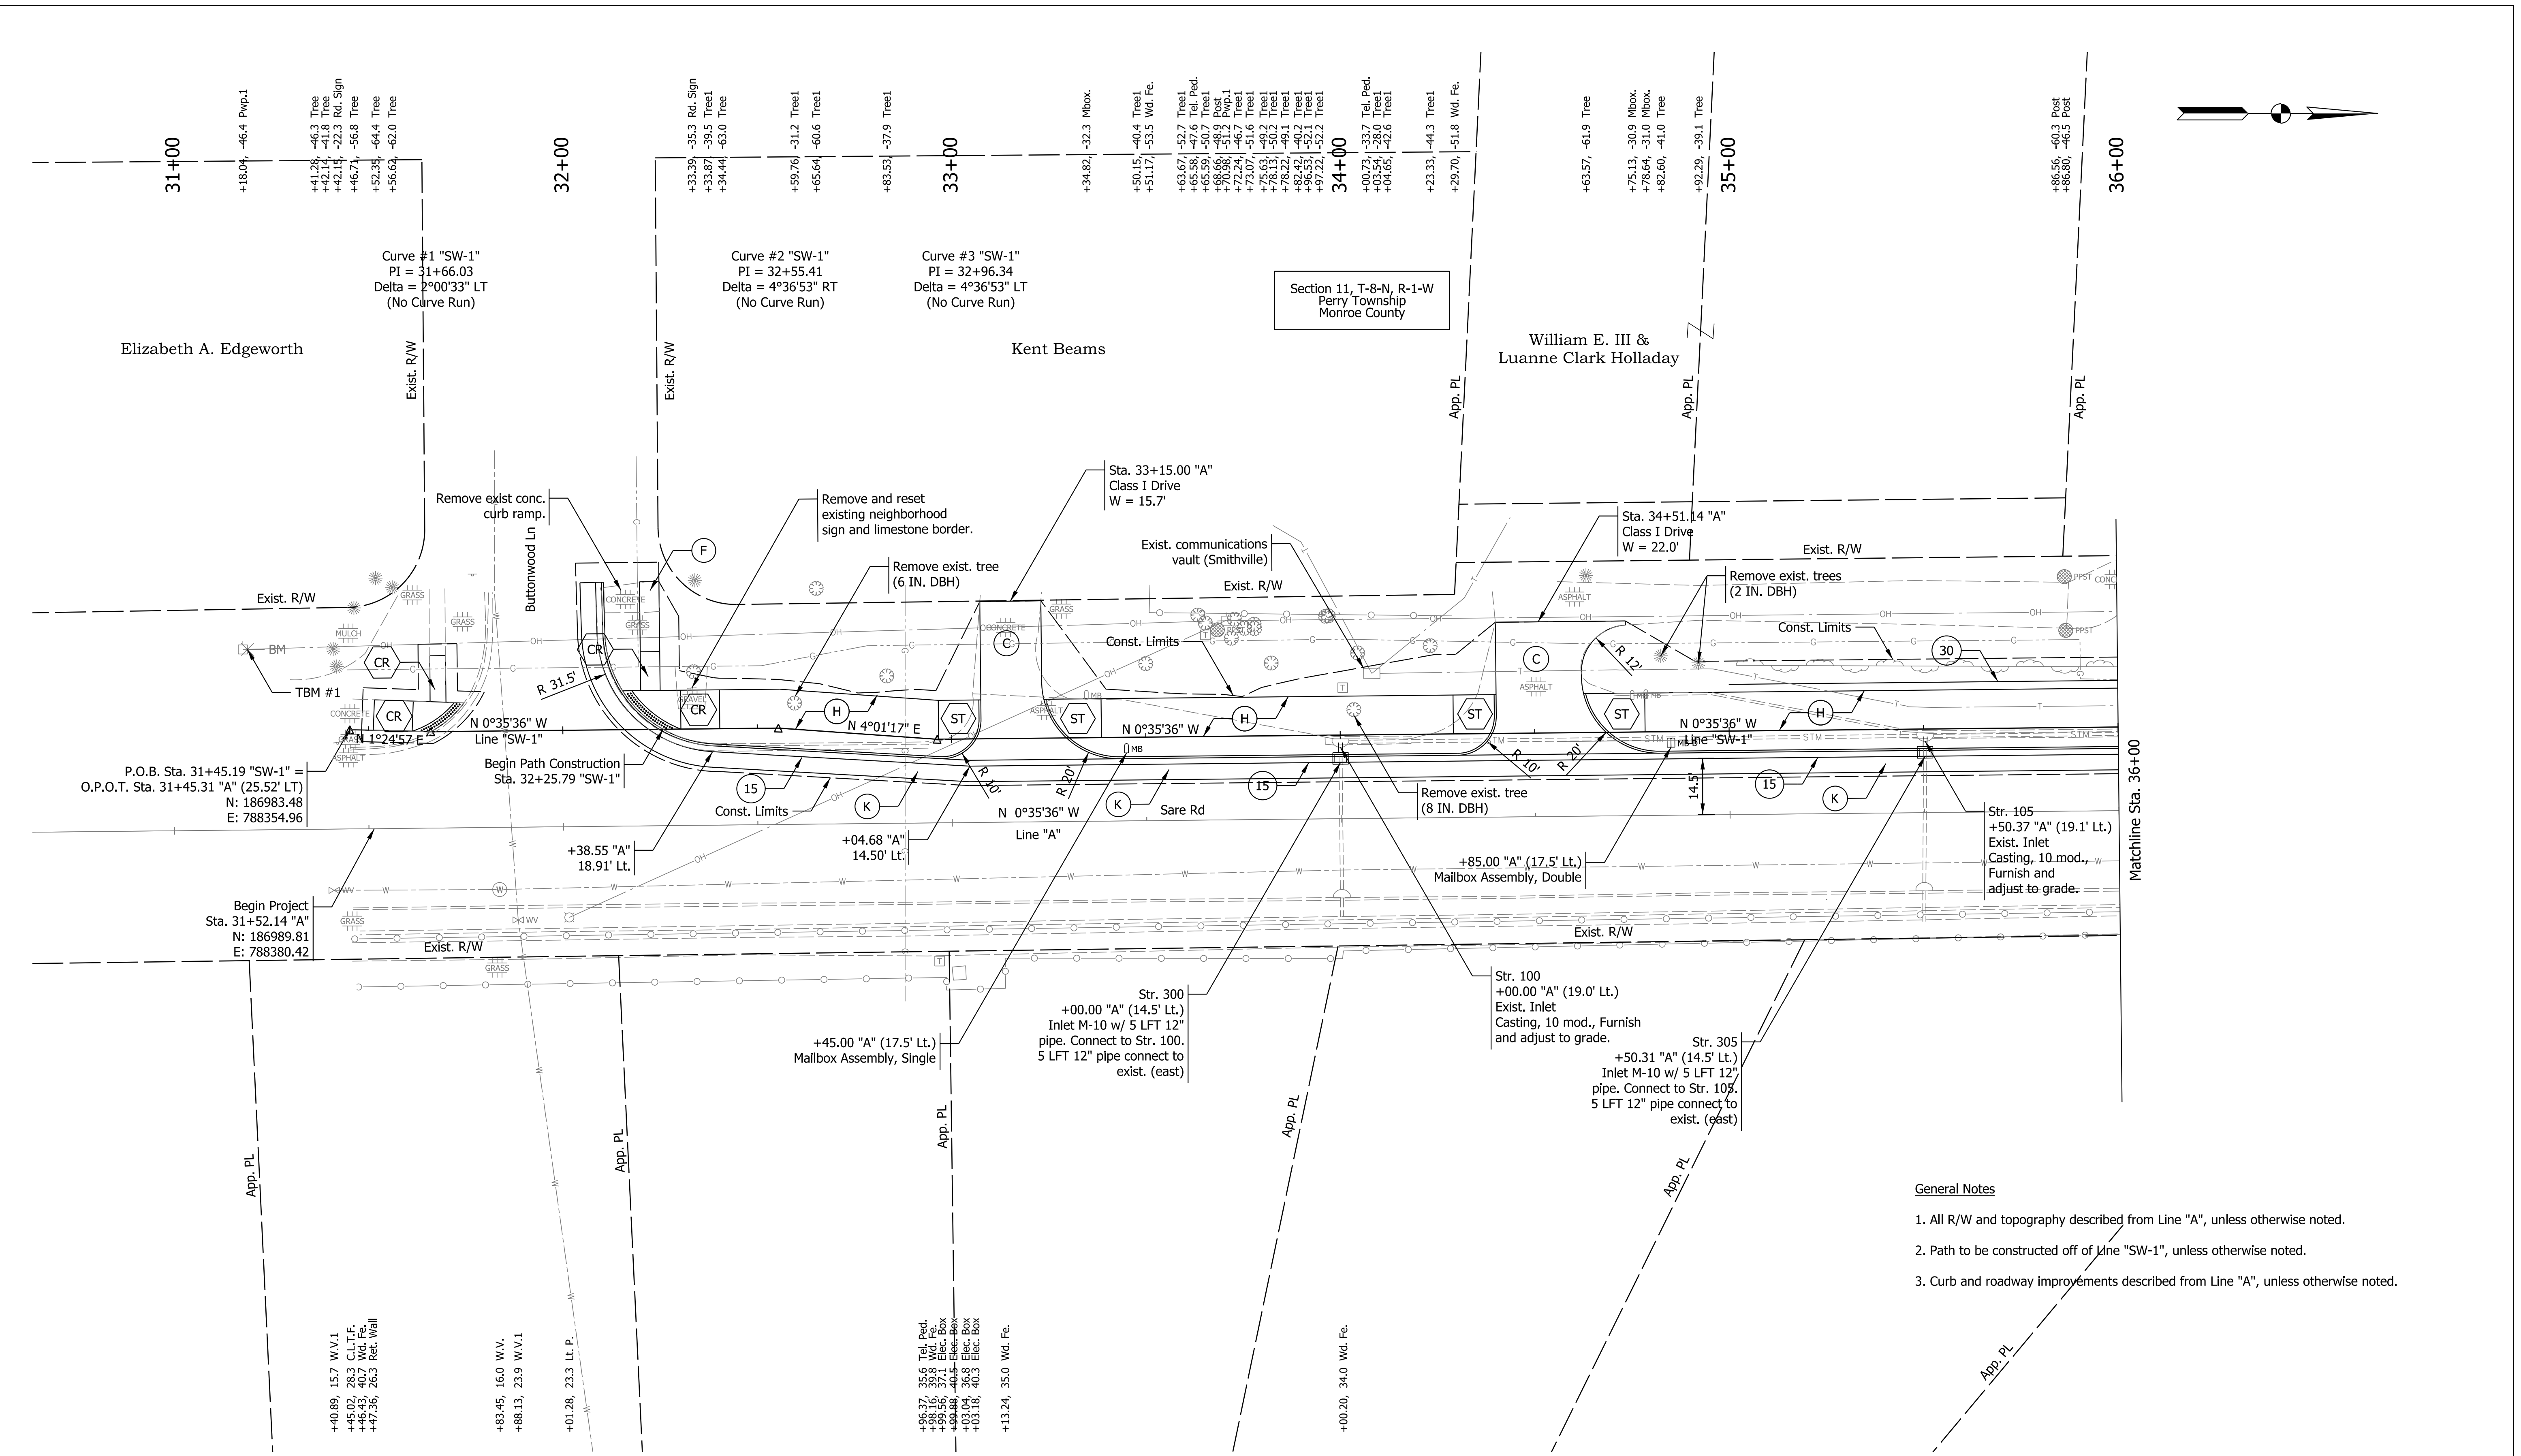

- General Notes
1. All R/W and topography described from Line "A", unless otherwise noted.
 2. Path to be constructed off of Line "SW-1", unless otherwise noted.
 3. Curb and roadway improvements described from Line "A", unless otherwise noted.

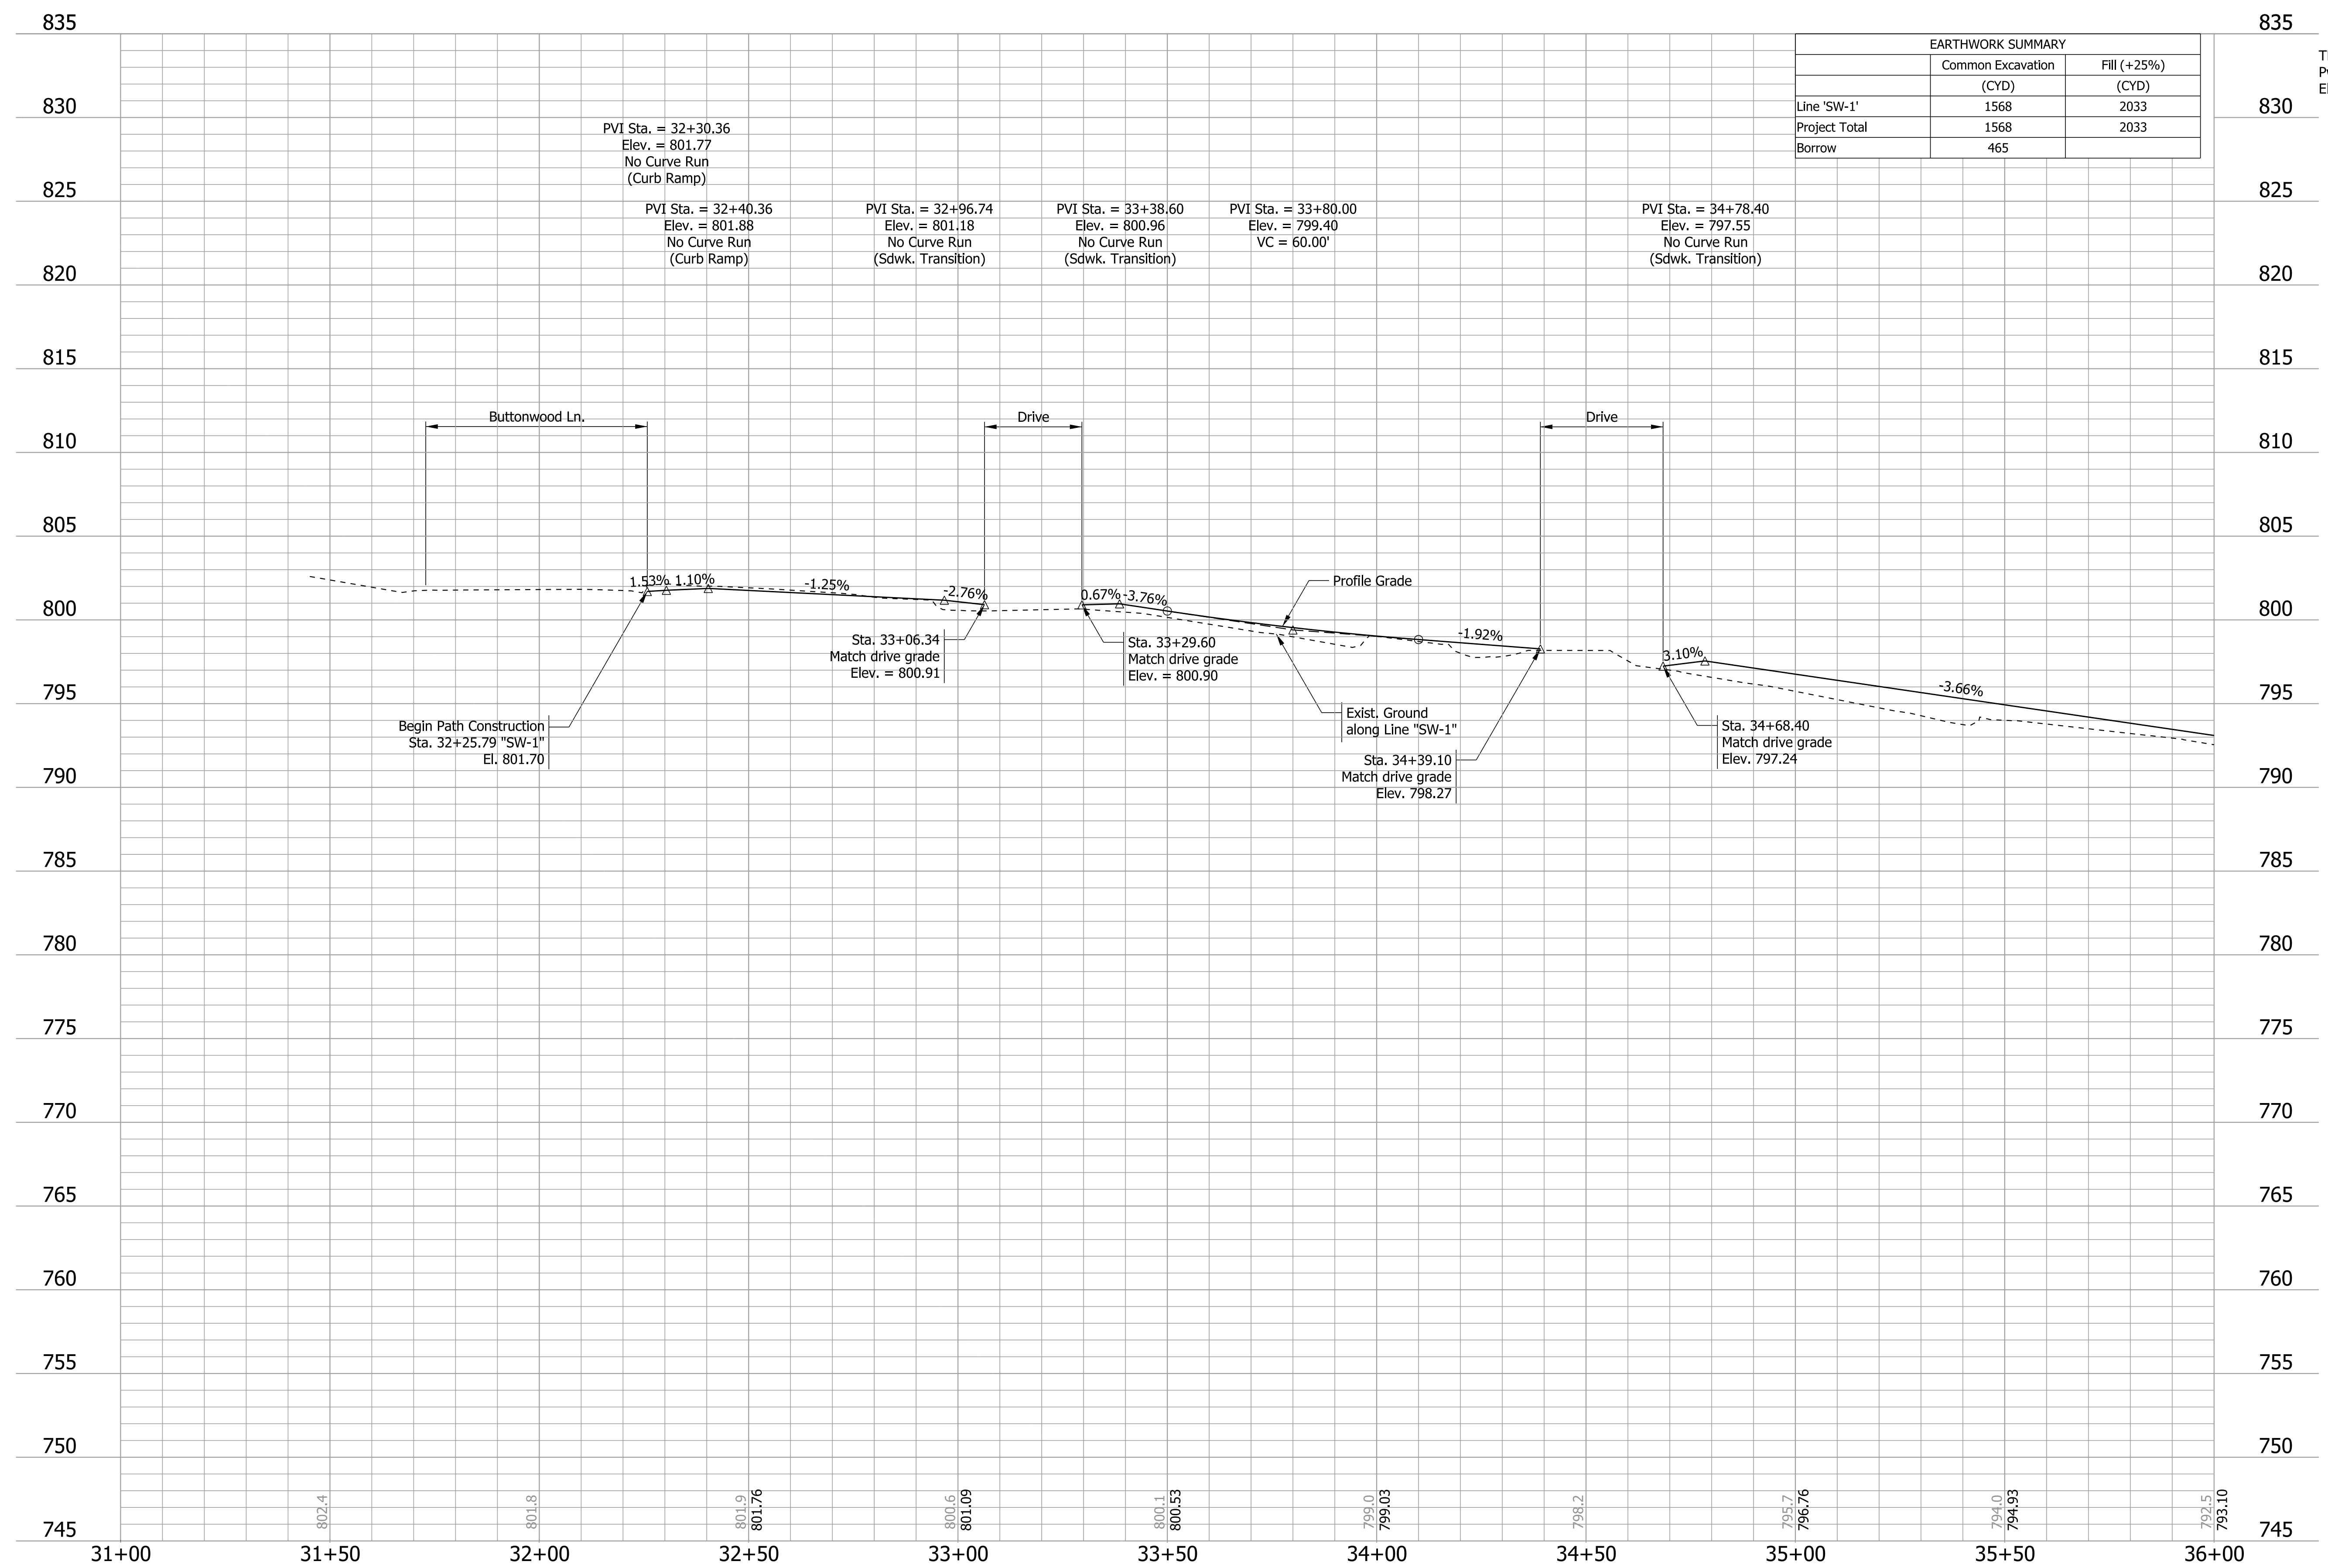


EARTHWORK SUMMARY		
	Common Excavation	Fill (+25%)
	(CYD)	(CYD)
Line 'SW-1'	1568	2033
Project Total	1568	2033
Borrow	465	

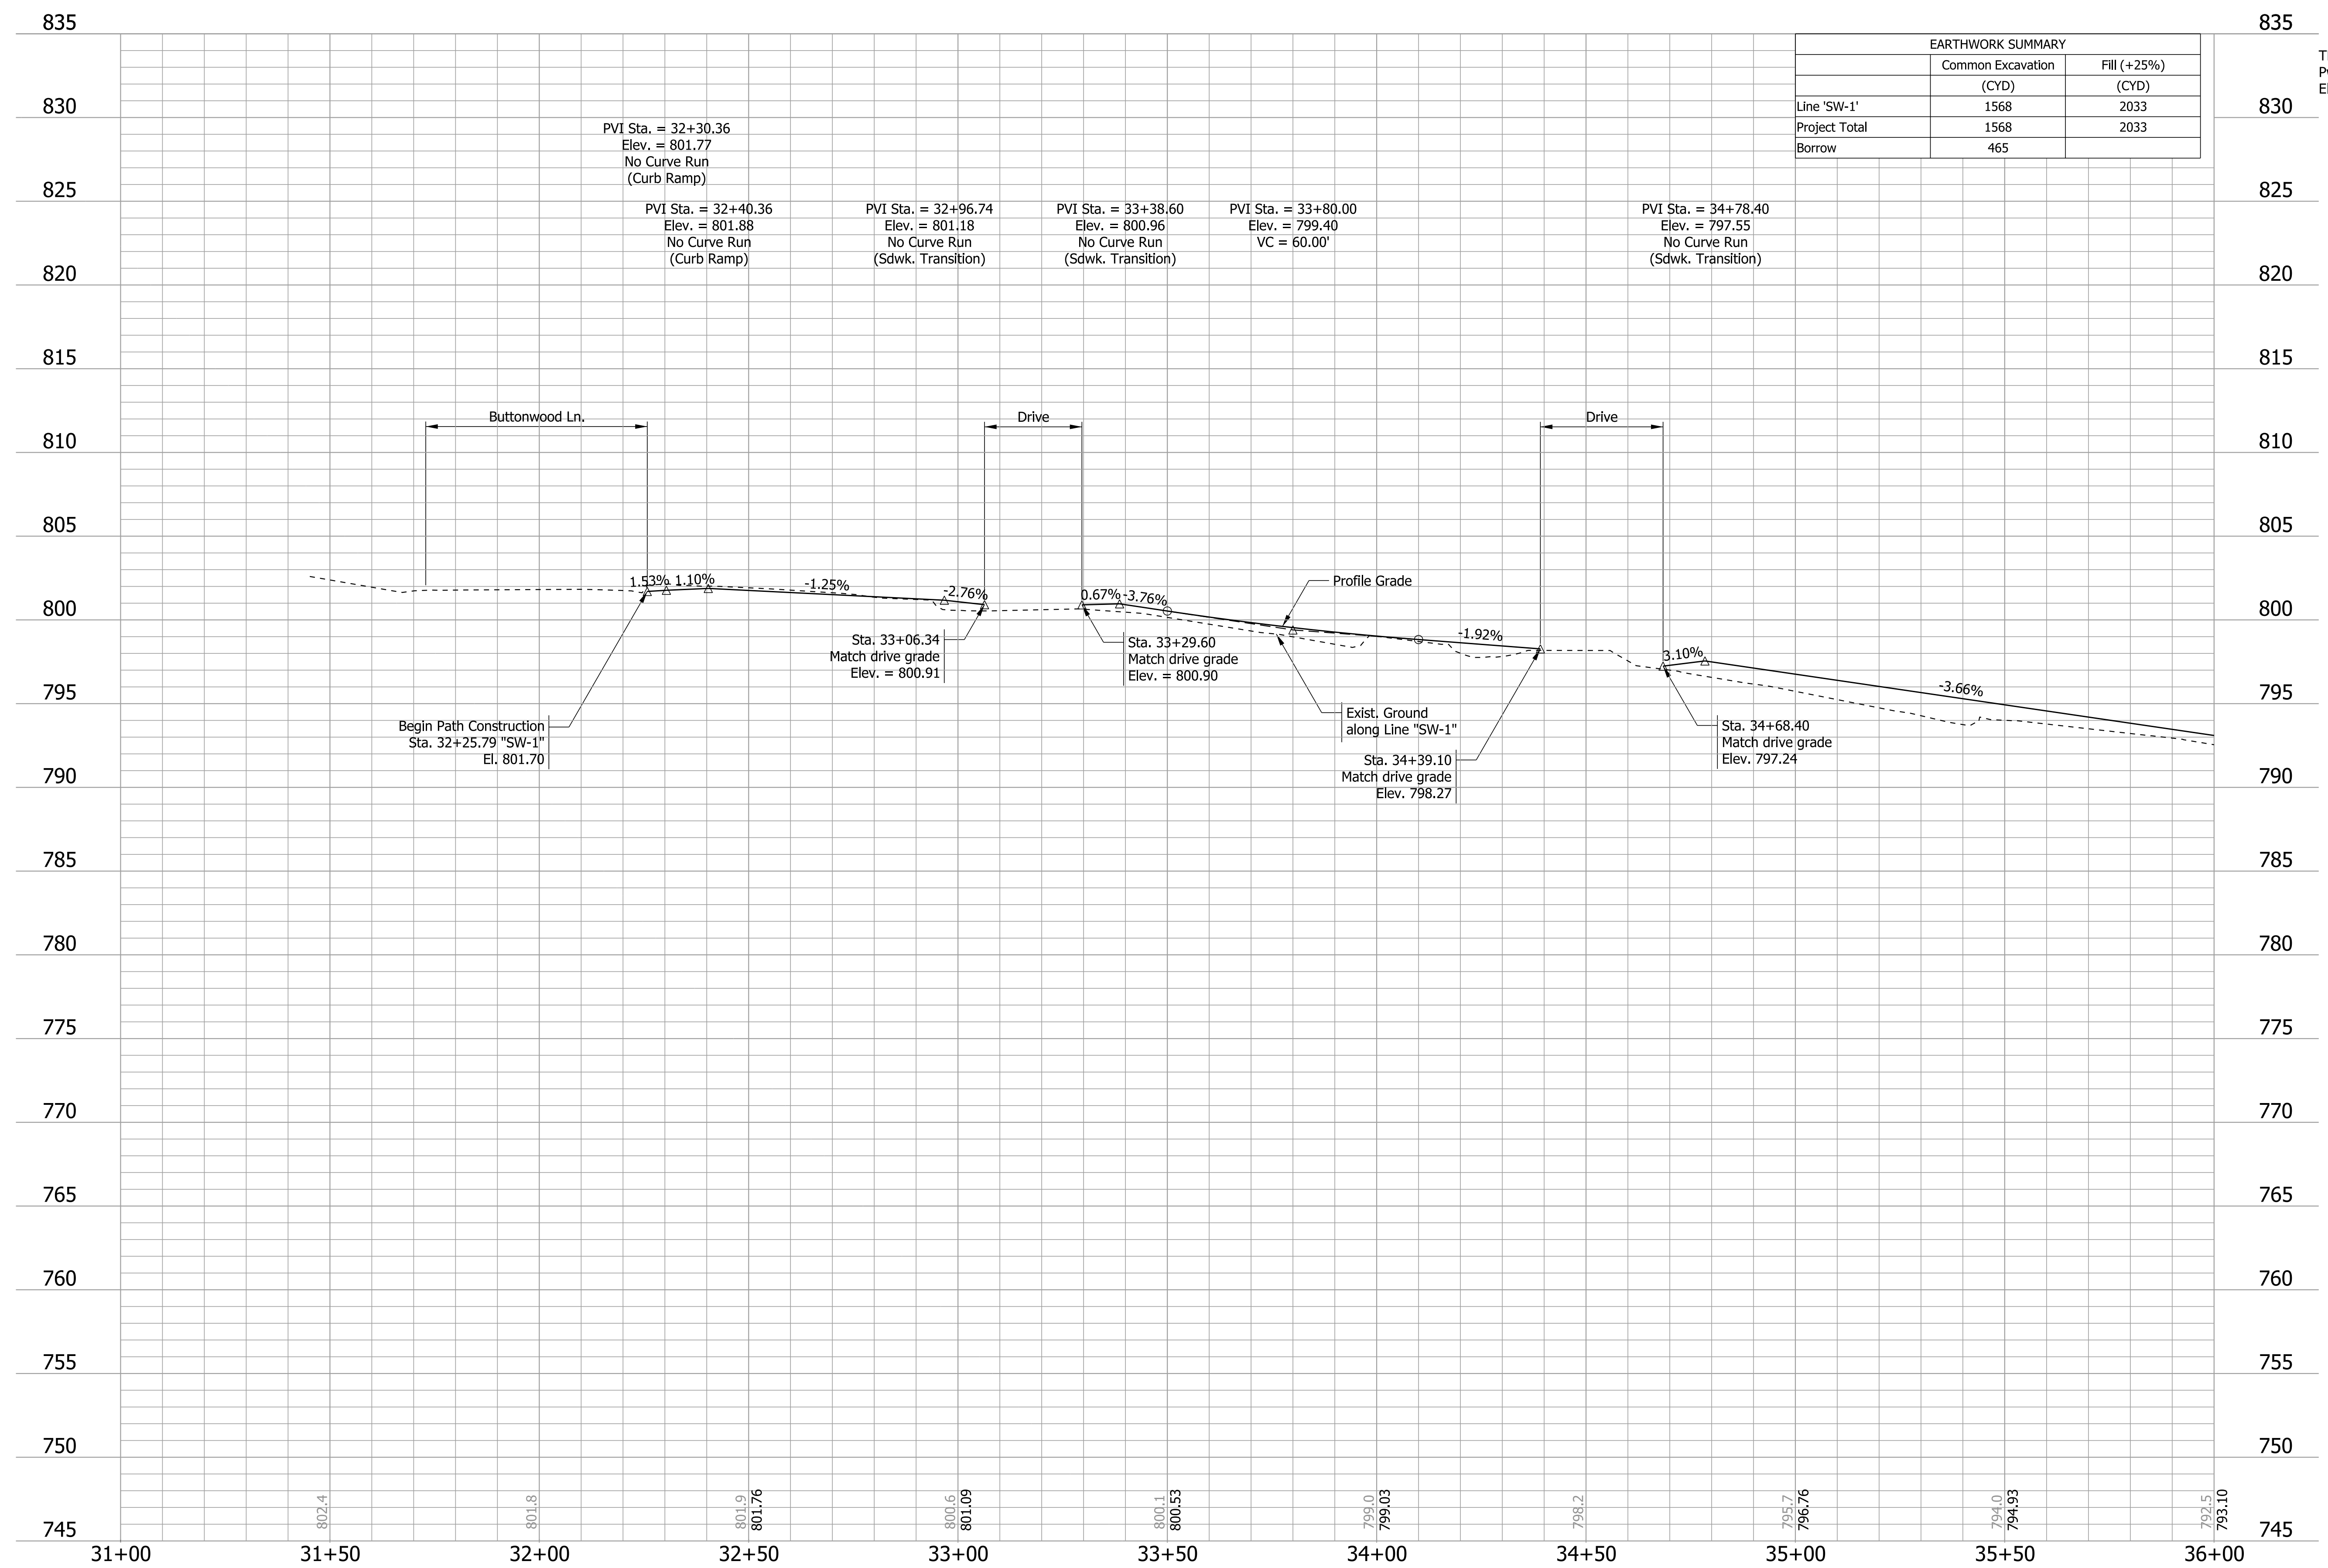

Plot: 12/4/2019 11:03 AM

T:\188456\Roadway\Sheet Files\Sht Prof 20_01.dgn

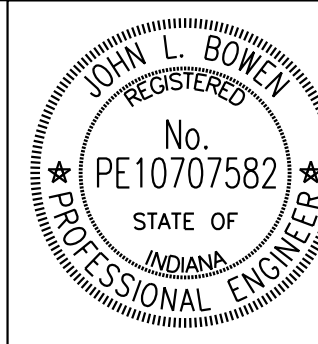

RECOMMENDED FOR APPROVAL		11/25/2019
		DATE
DESIGN ENGINEER		
DESIGNED: JLB	DRAWN: JLB	
CHECKED: JPP	CHECKED: JPP	

INDIANA
DEPARTMENT OF TRANSPORTATION


PROFILE SHEET
LINE "SW-1"
STA. 31+00.00 TO 36+00.00

HORIZONTAL SCALE		BRIDGE FILE	
1" = 20'			
VERTICAL SCALE		DESIGNATION	
1" = 5'		1700736	
SURVEY BOOK		SHEETS	
		19	97
CONTRACT		PROJECT	
R-40294		1700736	

Plot: 12/4/2019 11:03 AM

T:\188456\Roadway\Sheet Files\Sht Plan 20_02.dgn

(H)	HMA For Sidewalk	(K)	HMA Patching, Type C	(22)	Center Curb D, Concrete	(CR)	Curb Ramp, Concrete
(C)	PCCP For Approaches, 6 IN	(13)	Curb, Concrete	(30)	Cut Wall	(ST)	Sidewalk Transition, Concrete
(F)	Sidewalk, Concrete	(15)	Curb and Gutter, Concrete, Modified	(31)	Hand Rail, Pedestrian		

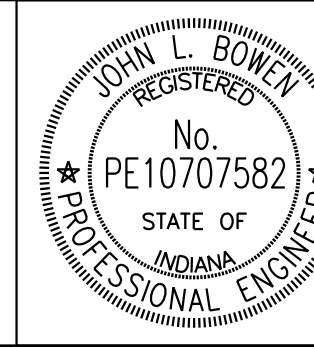


RECOMMENDED FOR APPROVAL	<i>John Bowen</i>	DESIGN ENGINEER	11/25/2019	DATE
DESIGNED: JLB		DRAWN: JLB		
CHECKED: JPP		CHECKED: JPP		

INDIANA
DEPARTMENT OF TRANSPORTATION


PLAN SHEET
LINE "SW-1"
STA. 36+00.00 TO 42+00.00

HORIZONTAL SCALE	BRIDGE FILE
1"=20'	
VERTICAL SCALE	DESIGNATION
N/A	1700736
SURVEY BOOK	SHEETS
	20 of 97
CONTRACT	PROJECT
R-40294	1700736

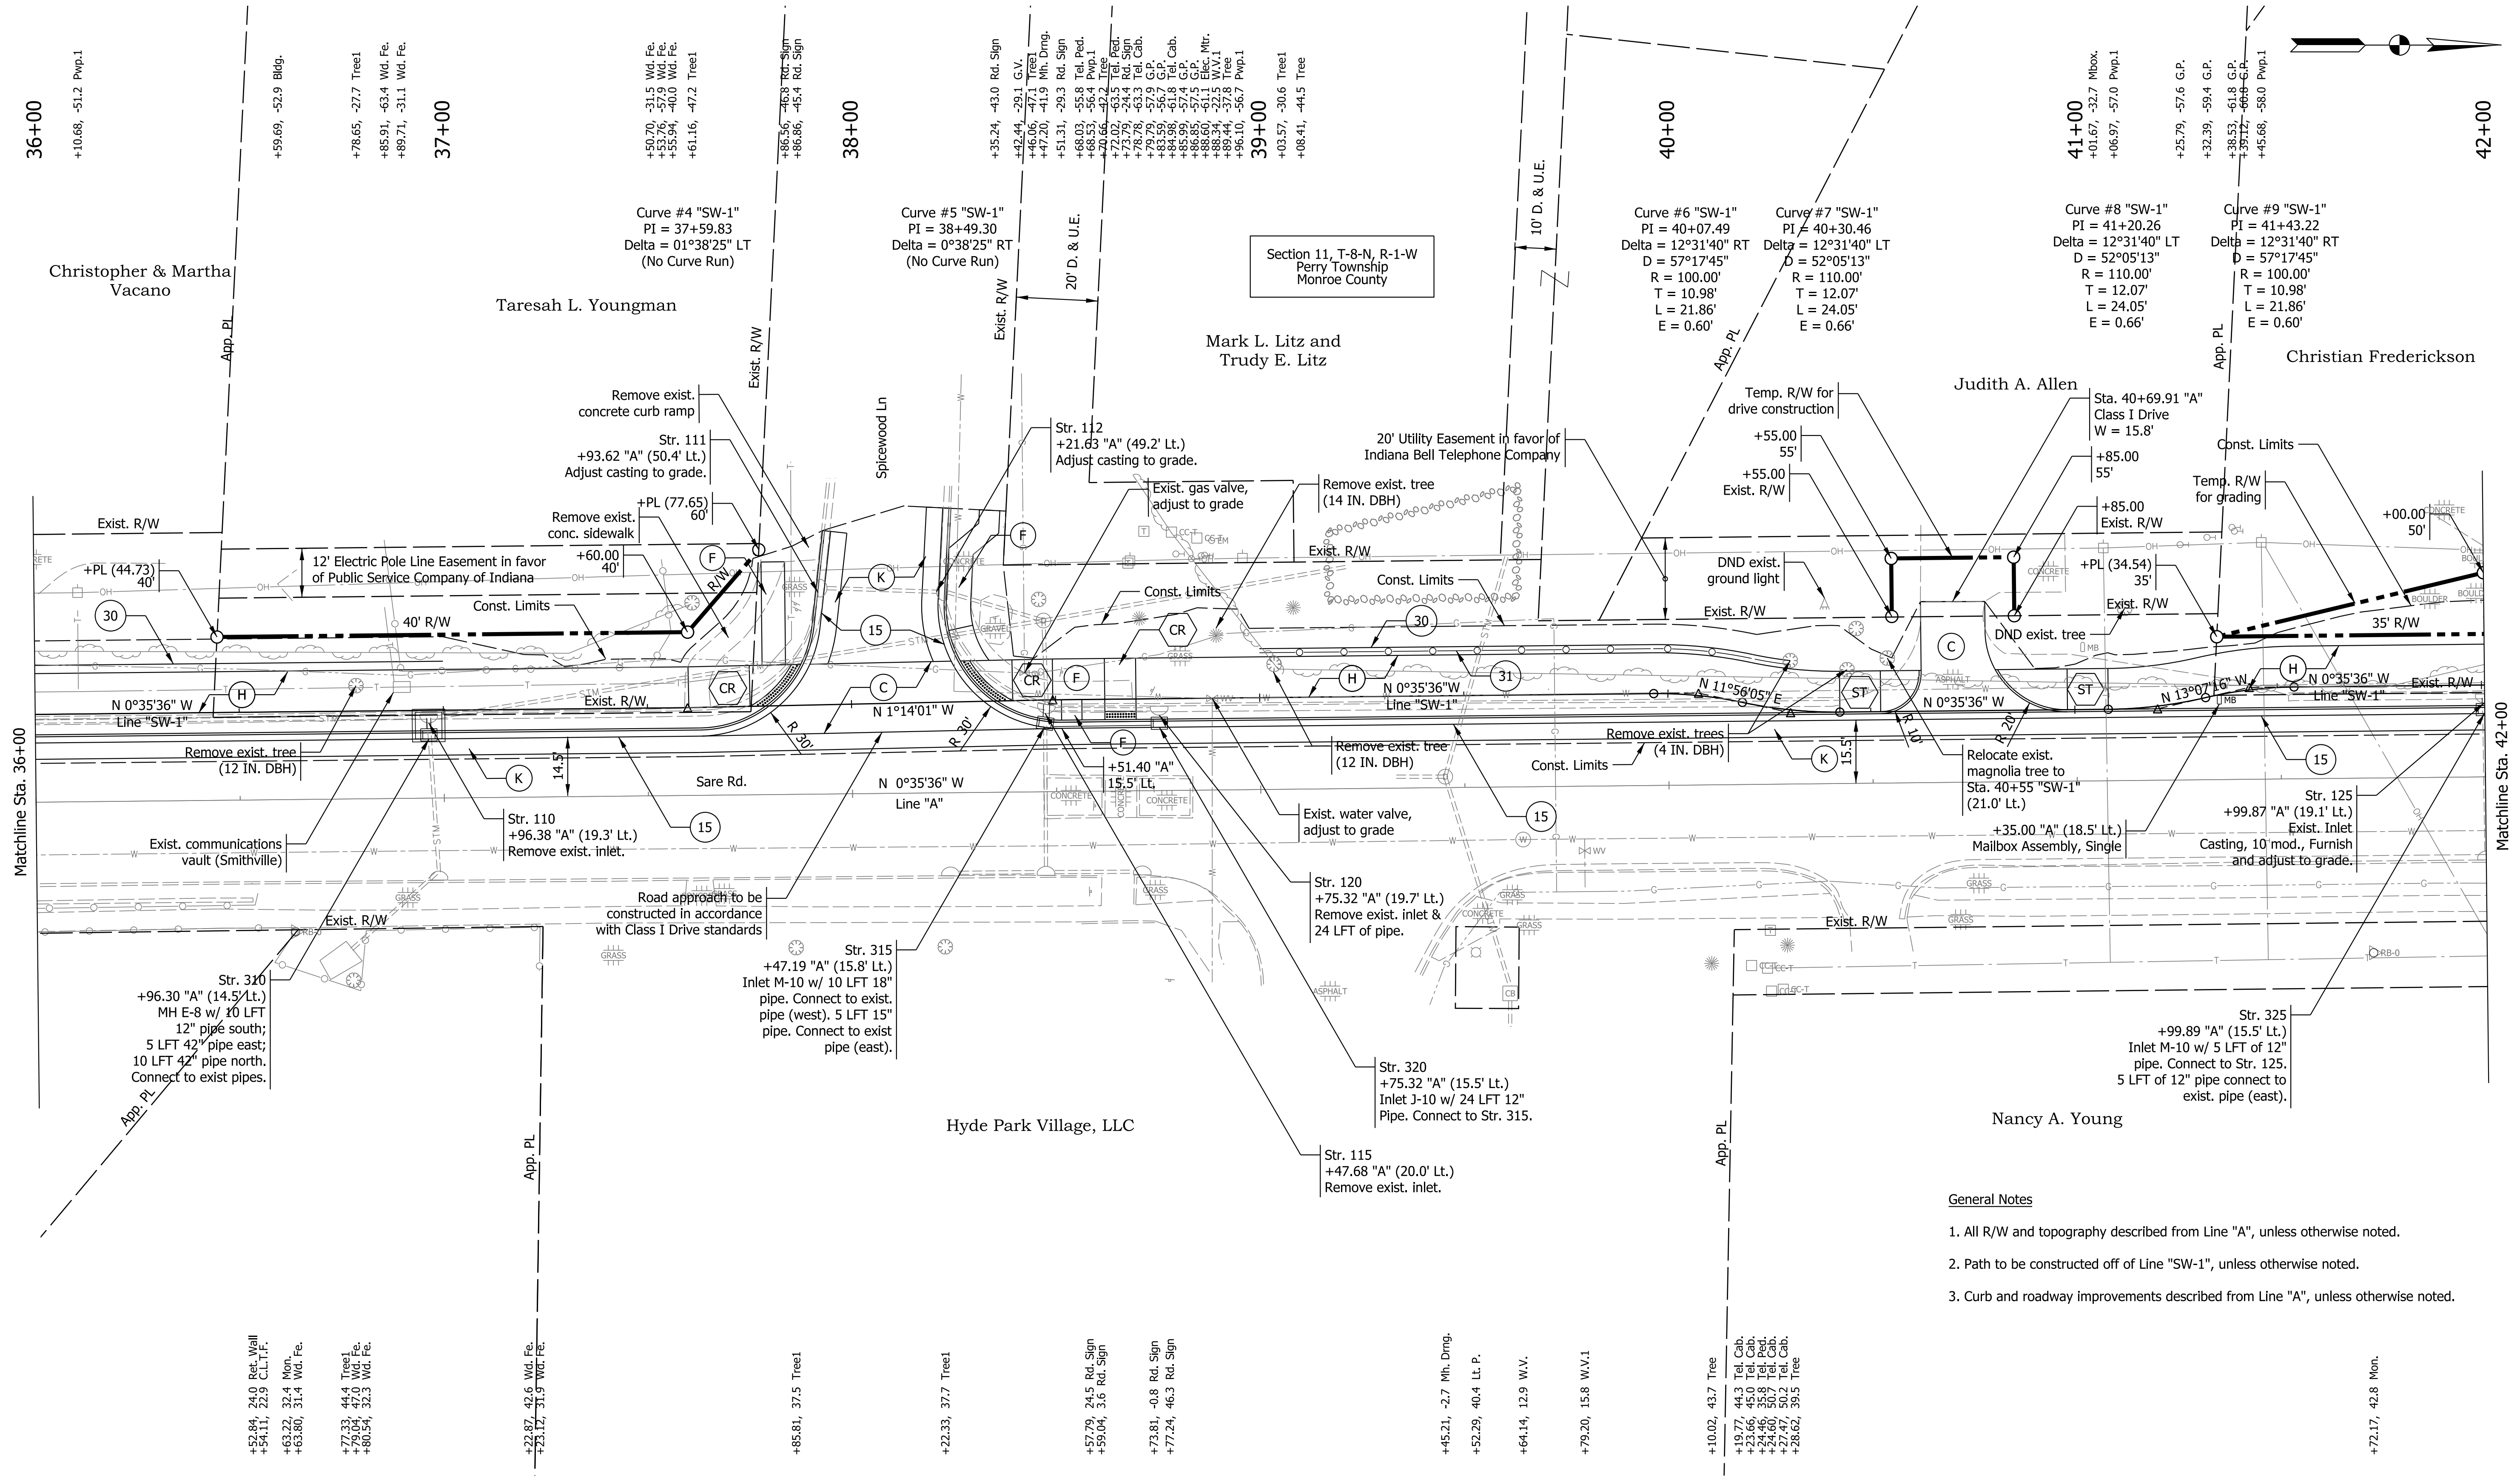


General Notes

- All R/W and topography described from Line "A", unless otherwise noted.
- Path to be constructed off of Line "SW-1", unless otherwise noted.
- Curb and roadway improvements described from Line "A", unless otherwise noted.

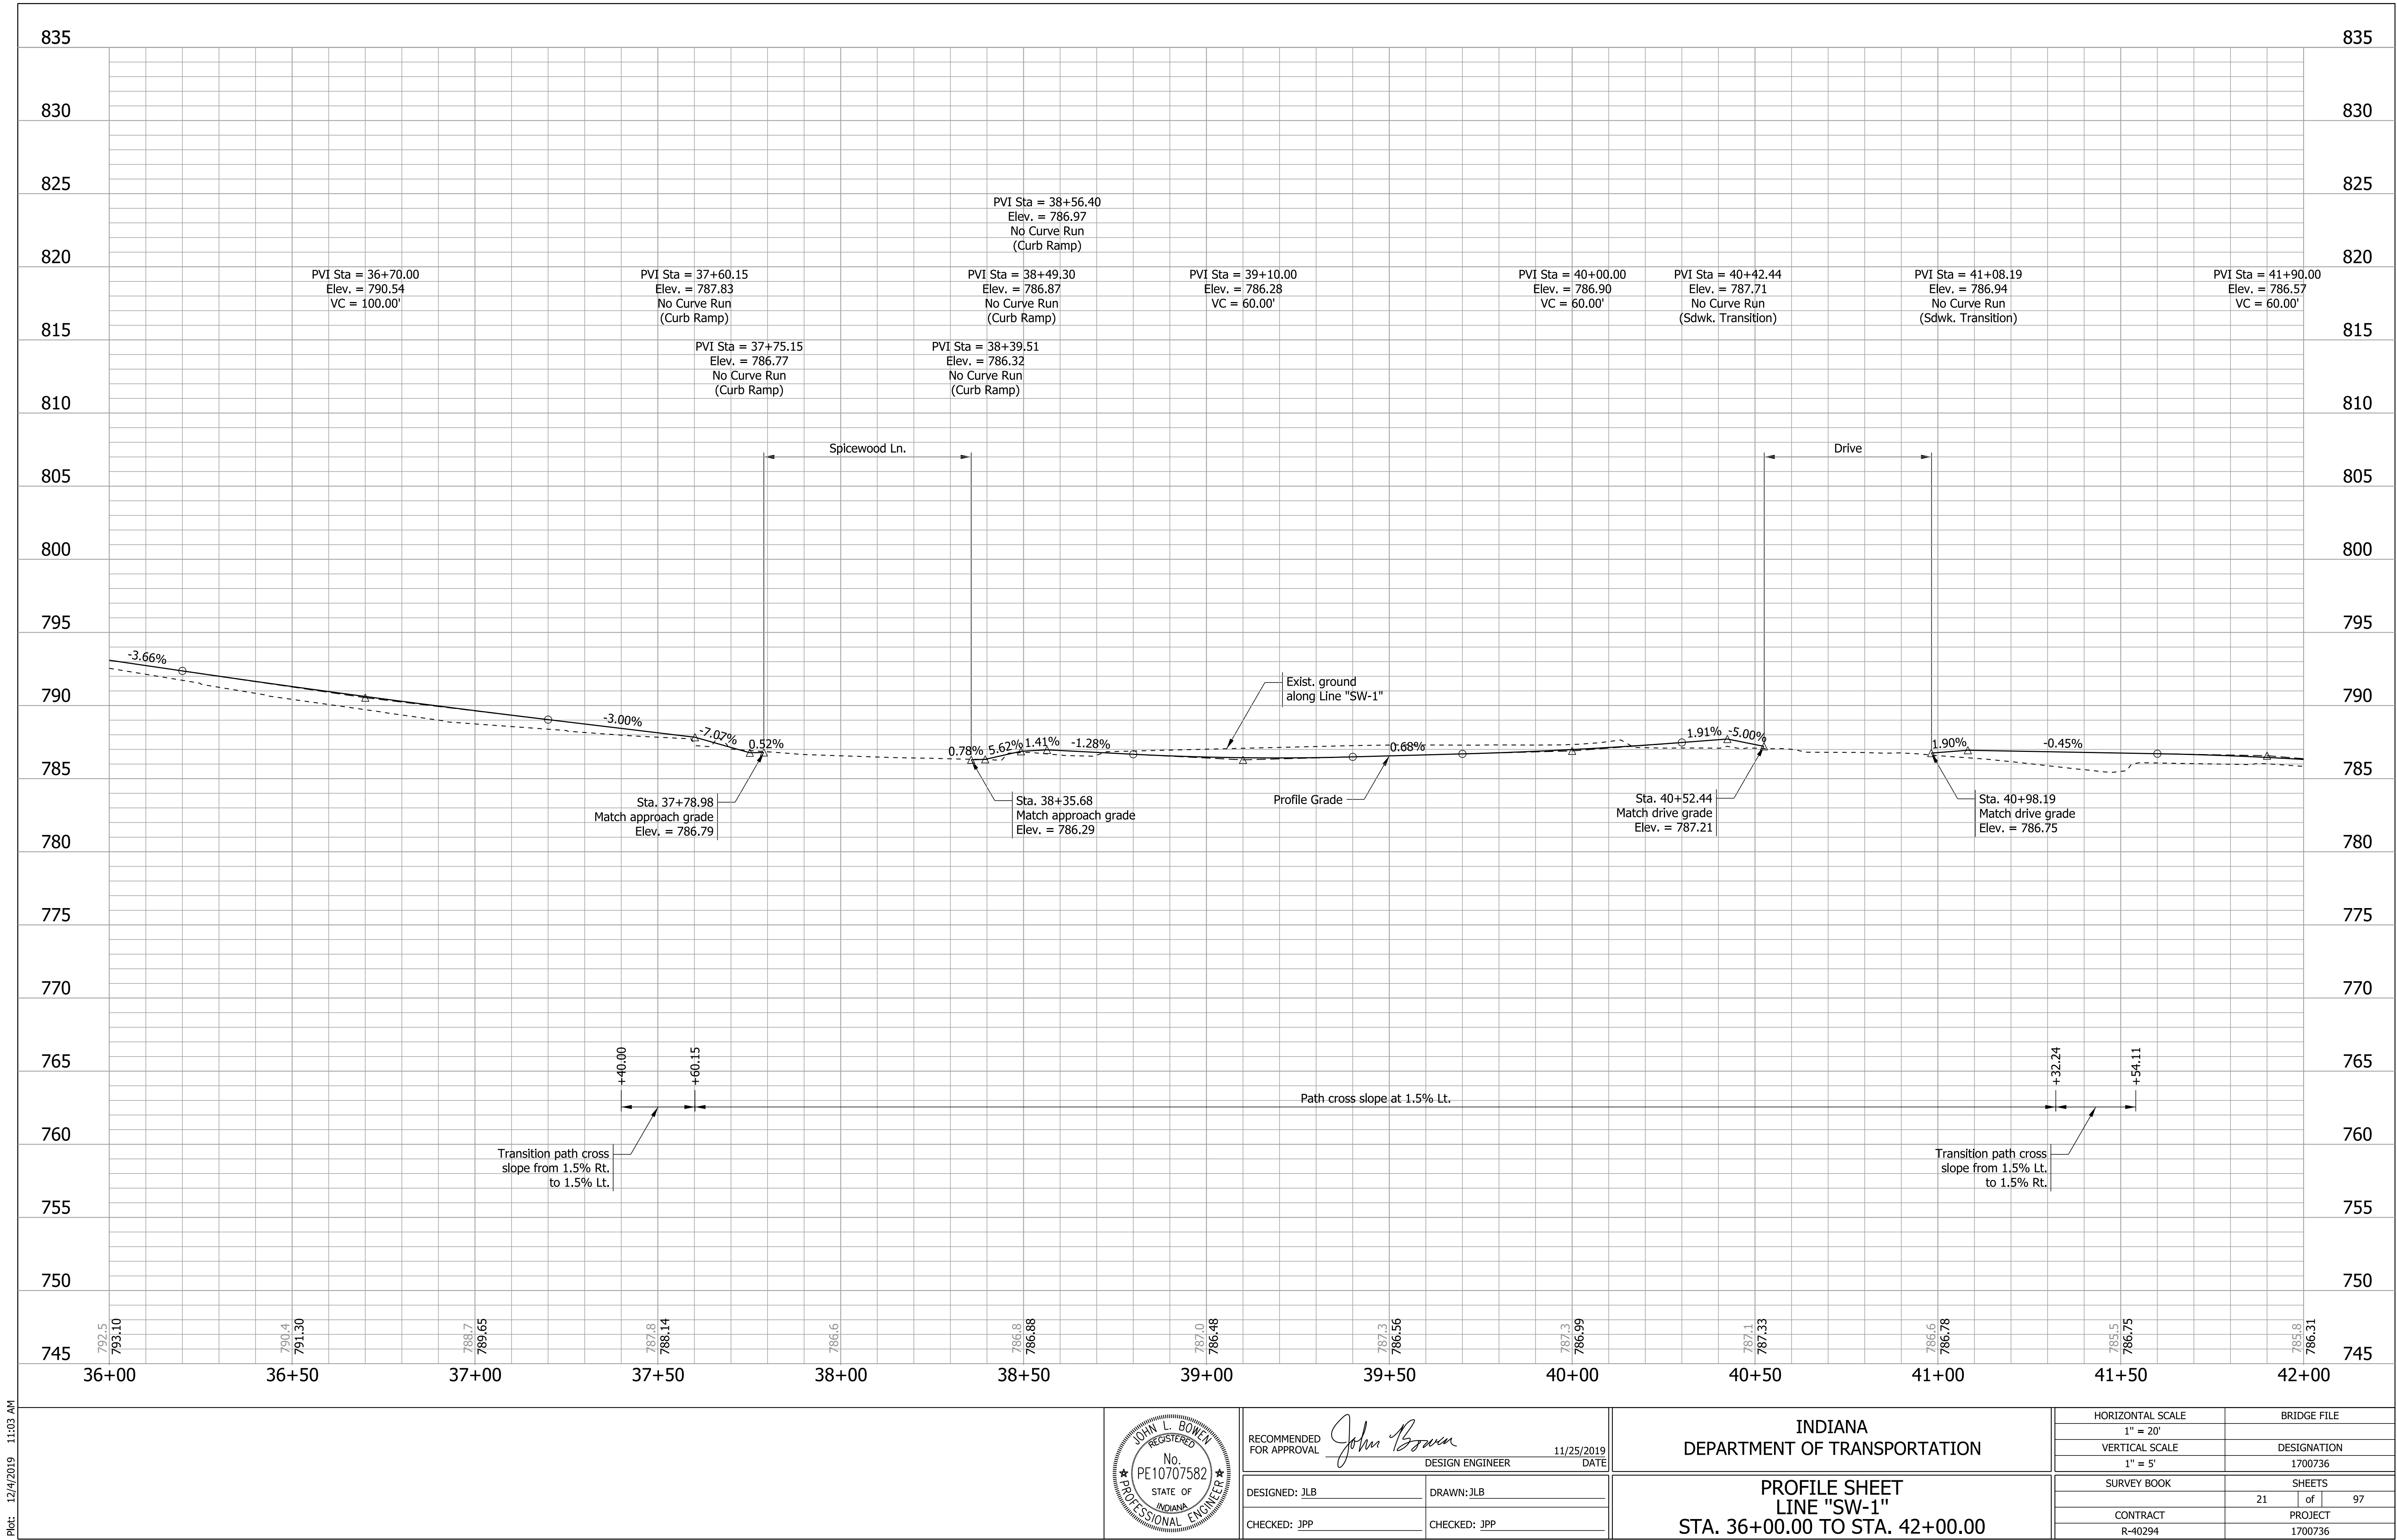


Plot: 12/4/2019 11:03 AM
T:\188456\Roadway\Sheet Files\Sht Prof 20_02.dgn

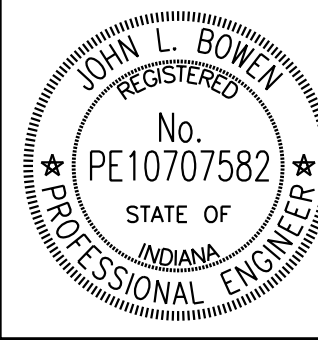

RECOMMENDED FOR APPROVAL <i>John Bowen</i>	
DESIGNED: JLB	DRAWN: JLB
CHECKED: JPP	CHECKED: JPP

INDIANA DEPARTMENT OF TRANSPORTATION	
PROFILE SHEET LINE "SW-1" STA. 36+00.00 TO STA. 42+00.00	

HORIZONTAL SCALE	BRIDGE FILE
1" = 20'	
VERTICAL SCALE	DESIGNATION
1" = 5'	1700736
SURVEY BOOK	SHEETS
	21 of 97
CONTRACT	PROJECT
R-40294	1700736

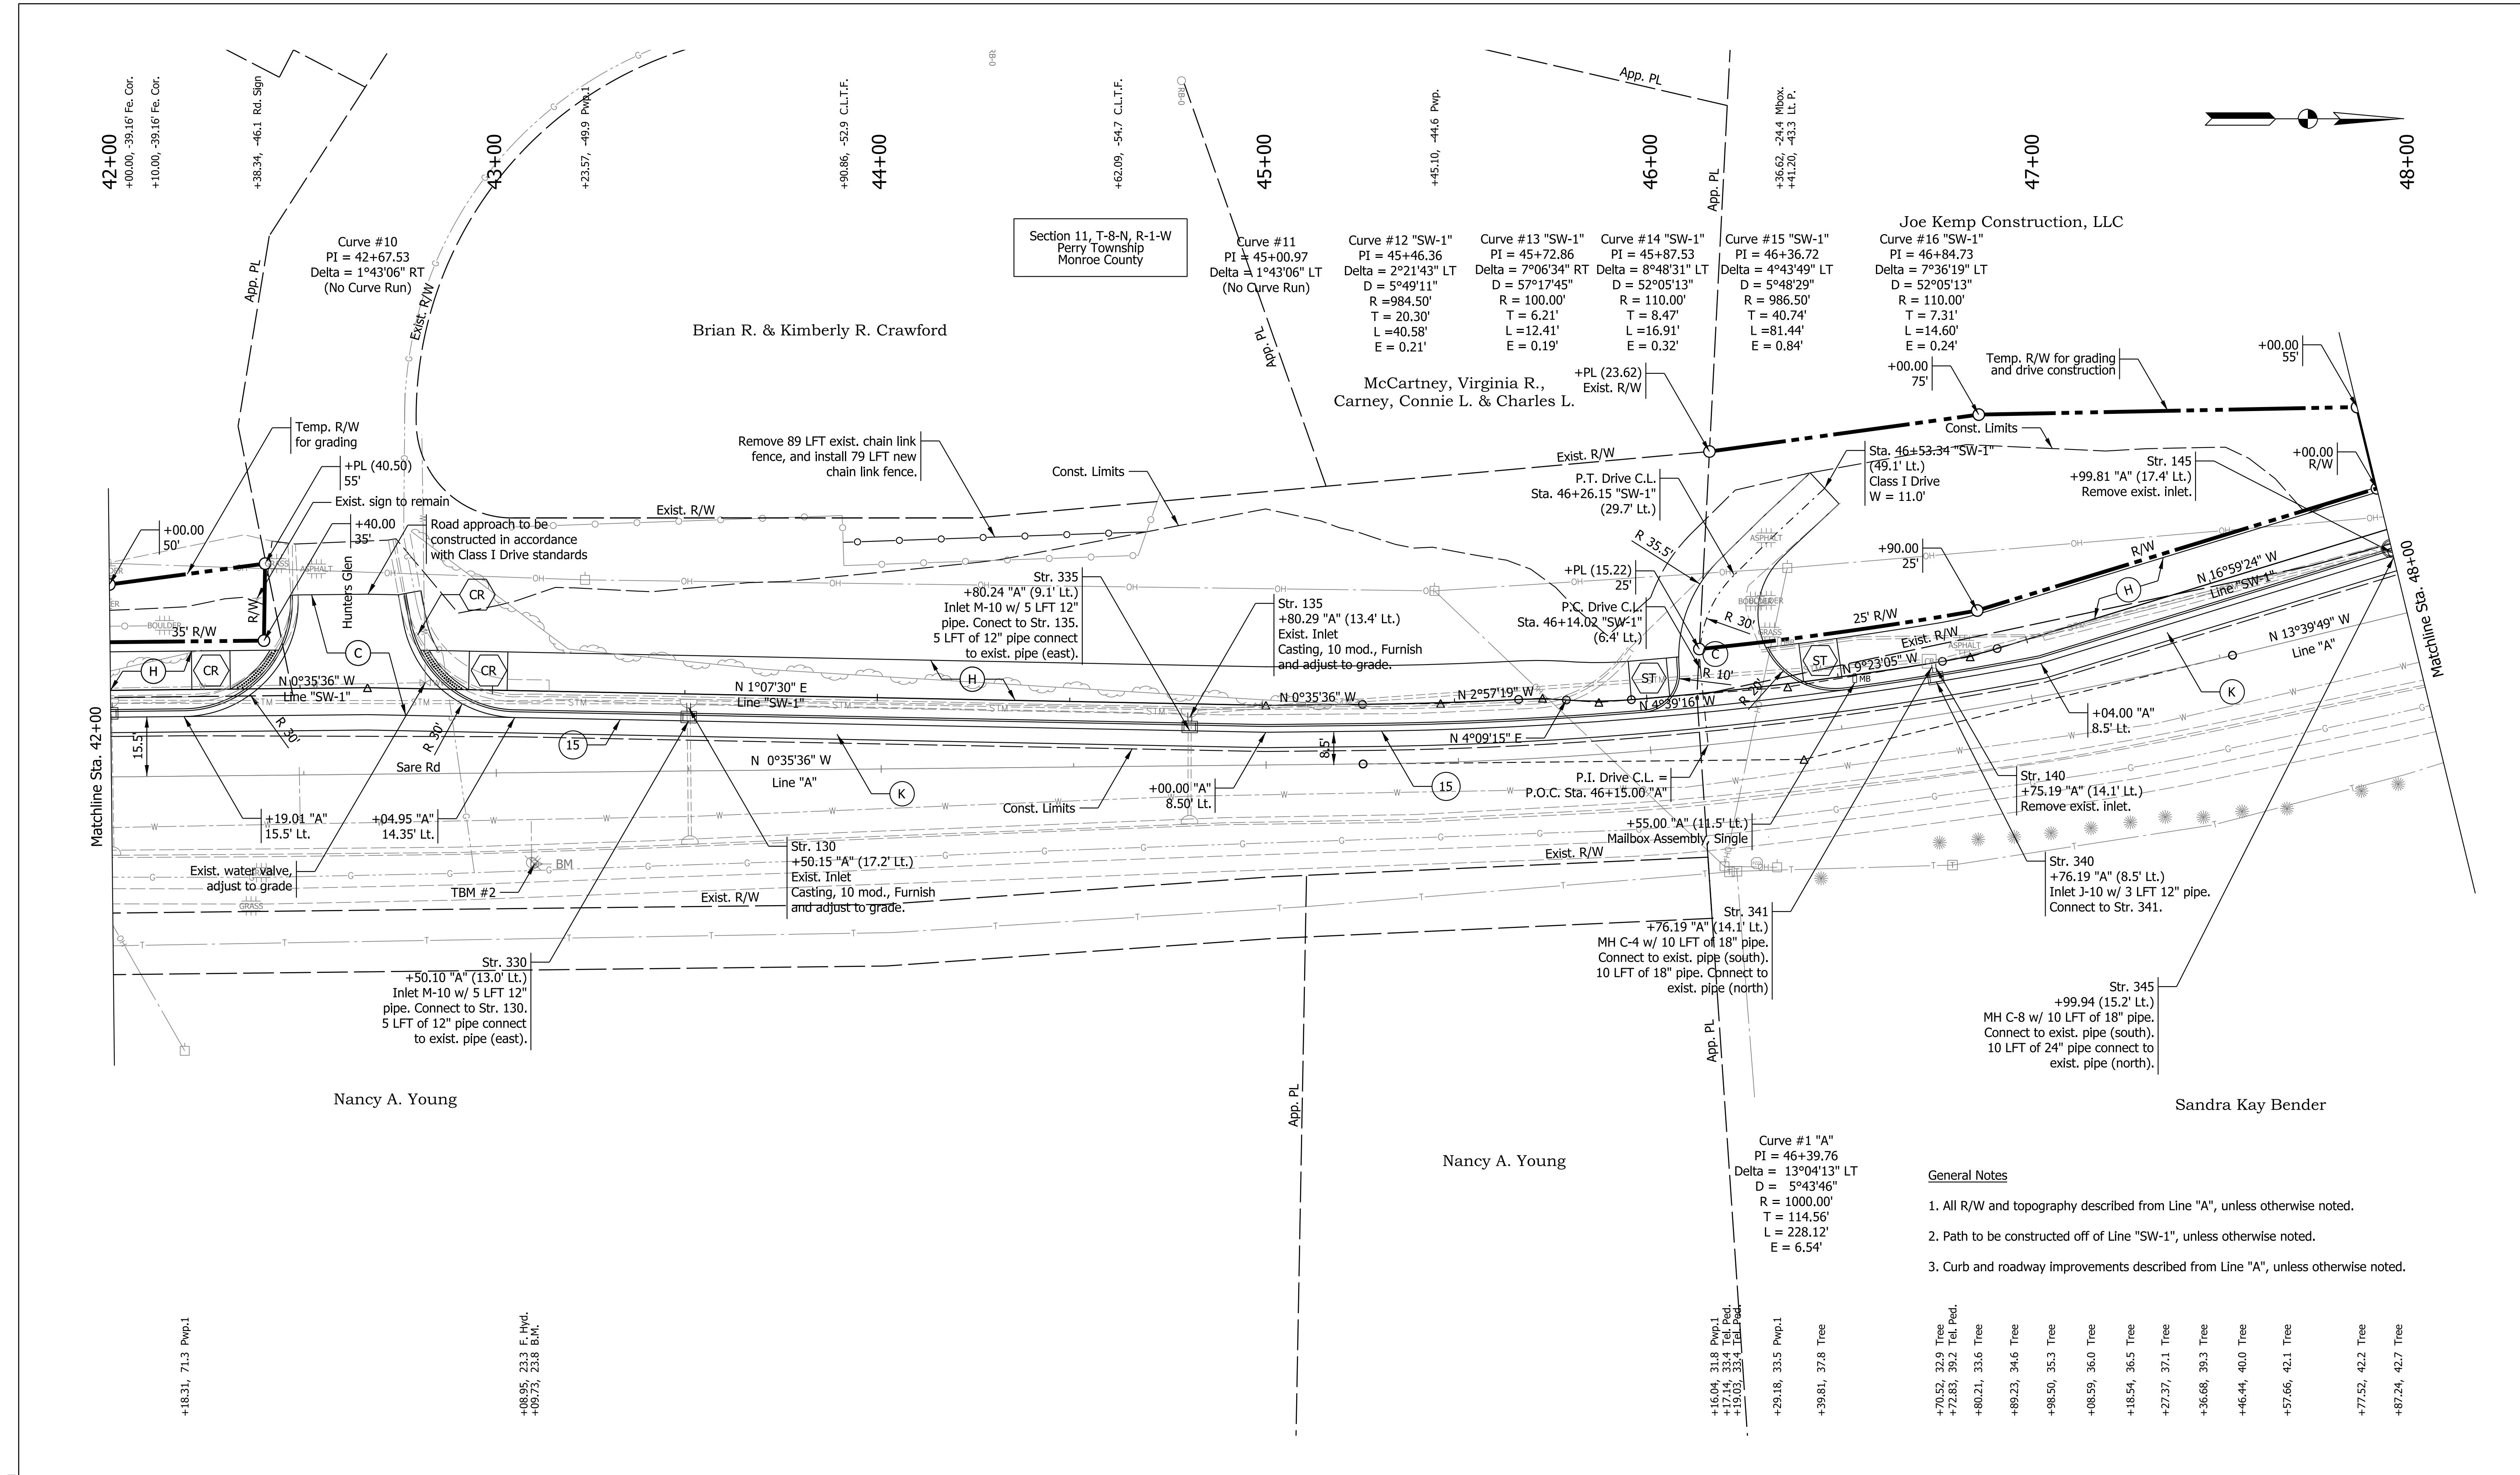

Plot: 12/4/2019 11:03 AM

T:\188456\Roadway\Sheet Files\Sht Plan 20_03.dgn

(H)	HMA For Sidewalk	(K)	HMA Patching, Type C	(22)	Center Curb D, Concrete	(CR)	Curb Ramp, Concrete
(C)	PCCP For Approaches, 6 IN	(13)	Curb, Concrete	(30)	Cut Wall	(ST)	Sidewalk Transition, Concrete
(F)	Sidewalk, Concrete	(15)	Curb and Gutter, Concrete, Modified	(31)	Hand Rail, Pedestrian		

JOHN L. BOWEN
REGISTERED
No. PE10707582
STATE OF INDIANA
PROFESSIONAL ENGINEER

RECOMMENDED FOR APPROVAL
John Brown
DESIGN ENGINEER
11/25/2019
DATE

DESIGNED: JLB
DRAWN: JLB


CHECKED: JPP
CHECKED: JPP

INDIANA
DEPARTMENT OF TRANSPORTATION

PLAN SHEET
LINE "SW-1"
STA. 42+00.00 TO 48+00.00


HORIZONTAL SCALE 1"=20'	BRIDGE FILE
VERTICAL SCALE N/A	DESIGNATION 1700736
SURVEY BOOK	SHEETS 22 of 97
CONTRACT R-40294	PROJECT 1700736

- General Notes
- All R/W and topography described from Line "A", unless otherwise noted.
 - Path to be constructed off of Line "SW-1", unless otherwise noted.
 - Curb and roadway improvements described from Line "A", unless otherwise noted.

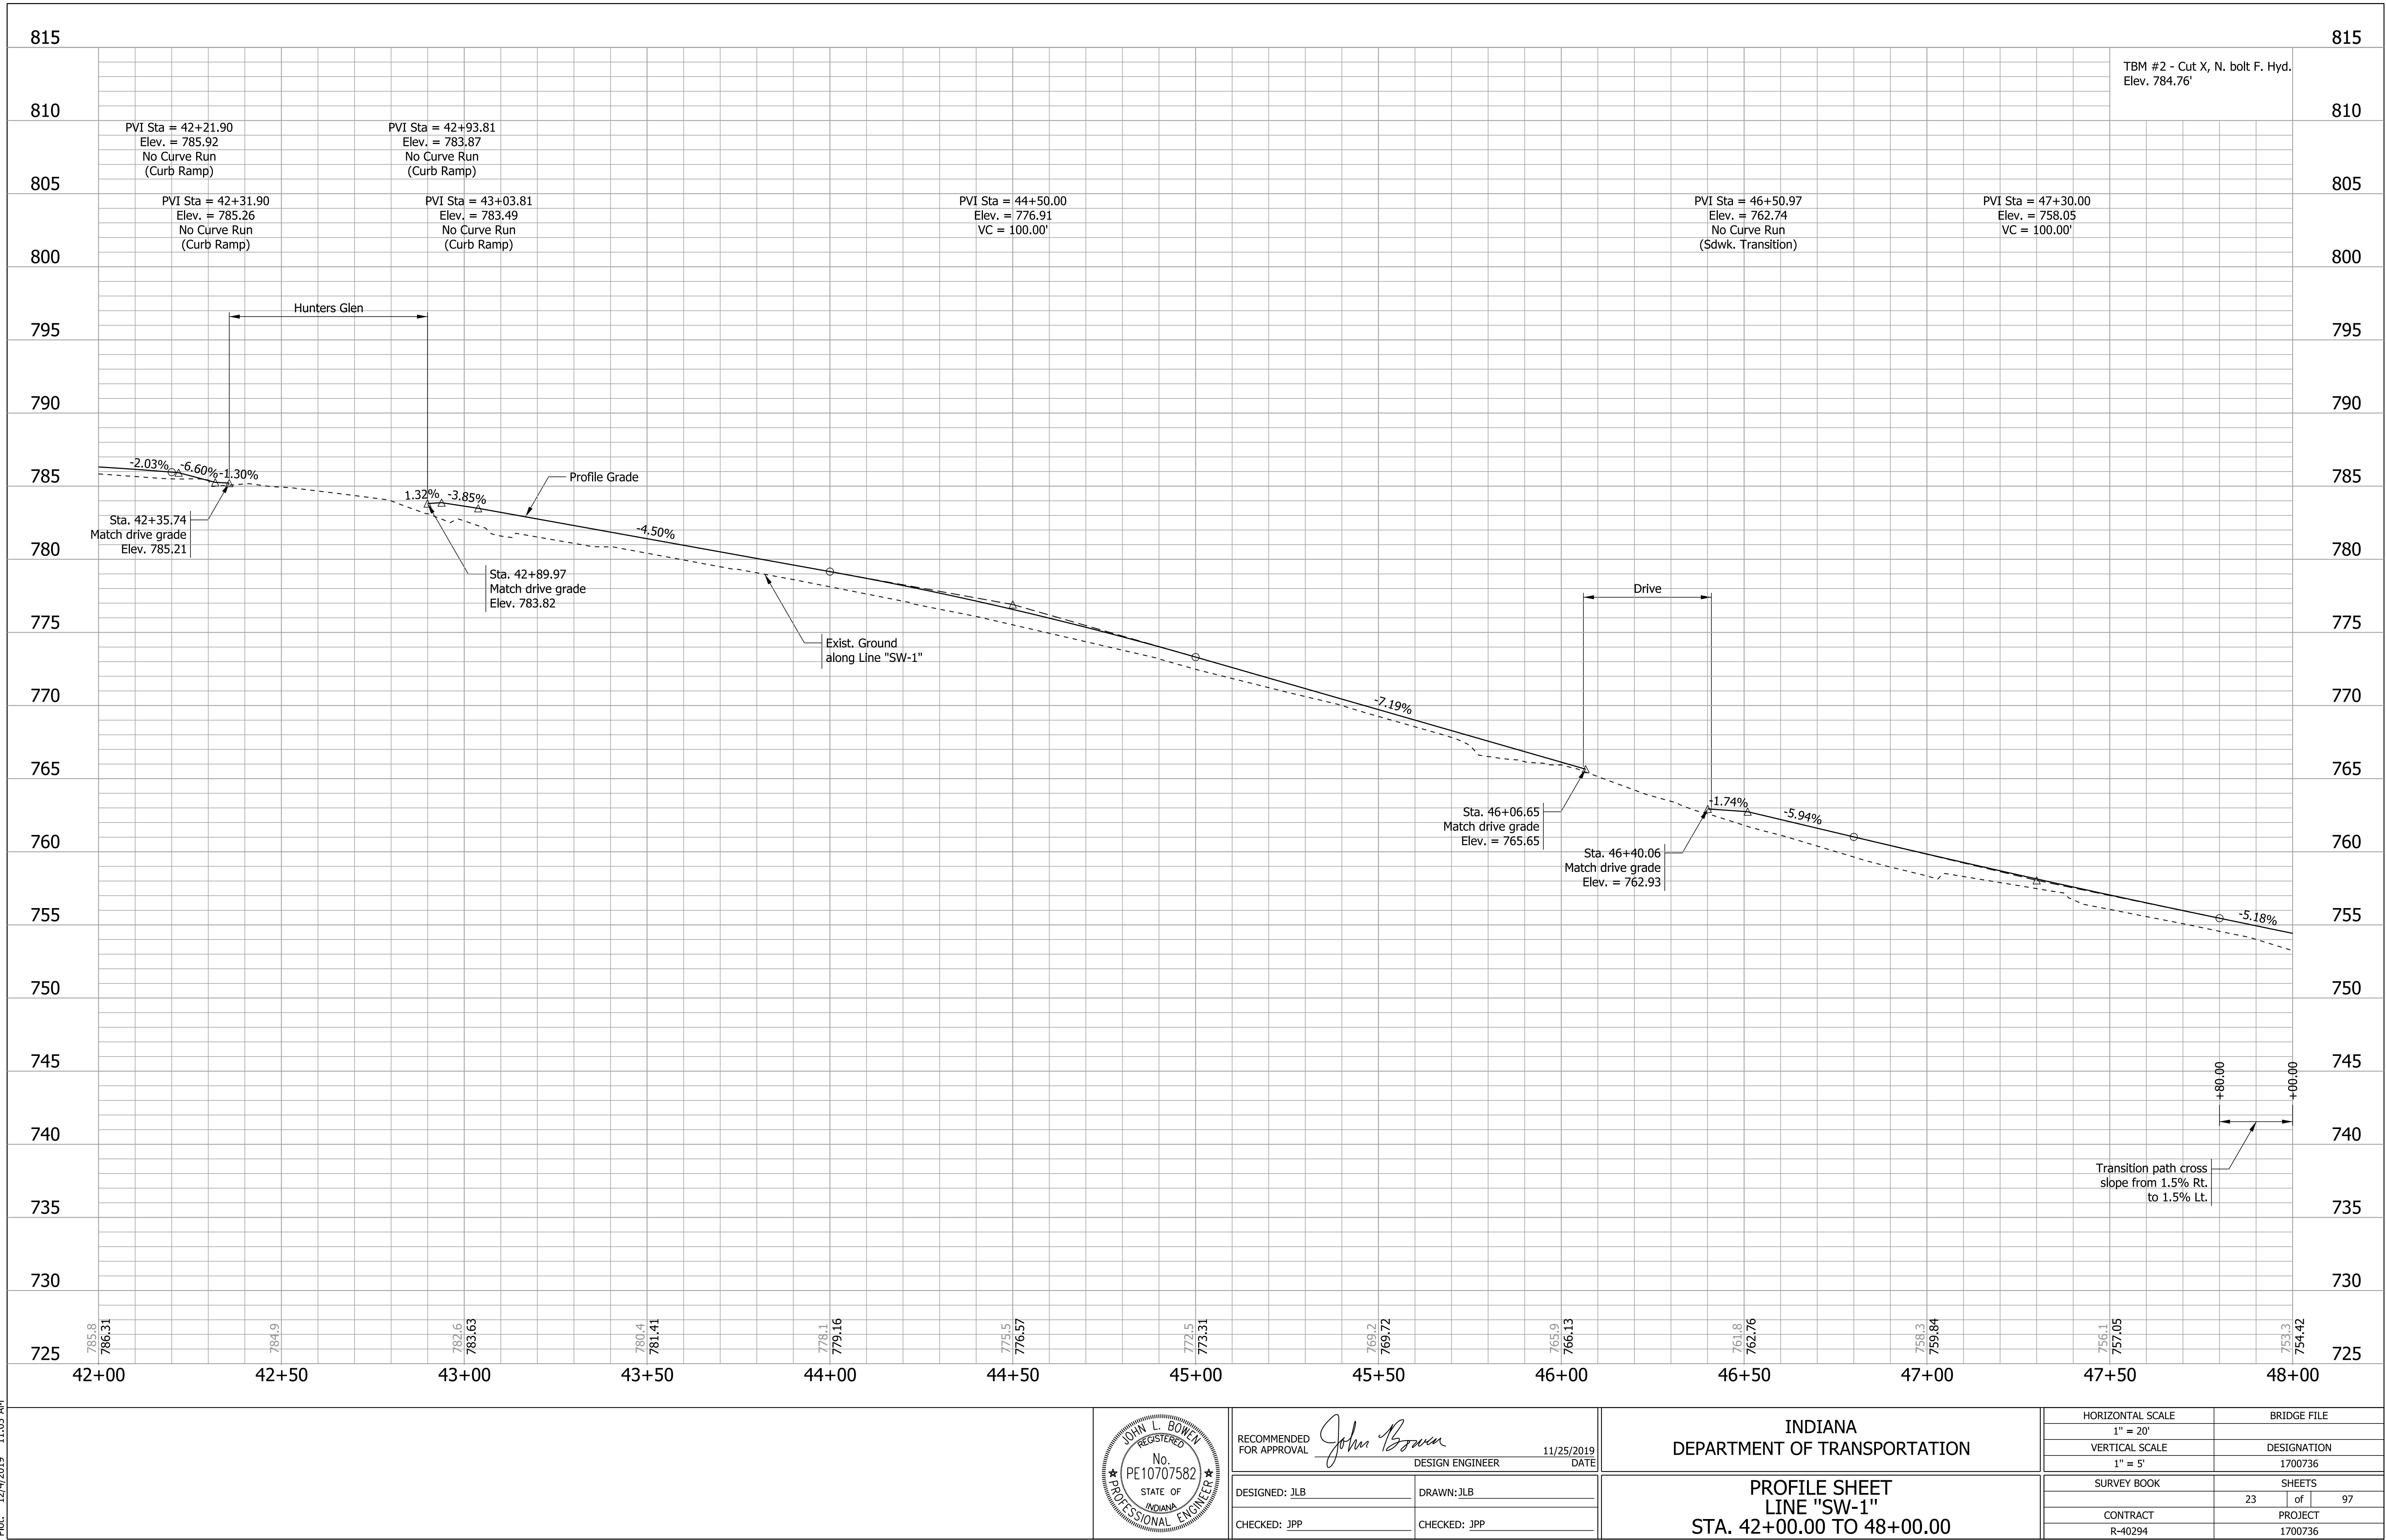

Plot: 12/4/2019 11:03 AM

T:\188456\Roadway\Sheet Files\Sht Prof 20_03.dgn

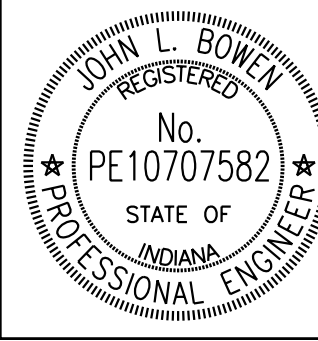

RECOMMENDED FOR APPROVAL	<i>John Bowen</i>	DESIGN ENGINEER	11/25/2019	DATE
DESIGNED: JLB	DRAWN: JLB			
CHECKED: JPP	CHECKED: JPP			


INDIANA DEPARTMENT OF TRANSPORTATION
PROFILE SHEET LINE "SW-1" STA. 42+00.00 TO 48+00.00

HORIZONTAL SCALE 1" = 20'	BRIDGE FILE
VERTICAL SCALE 1" = 5'	DESIGNATION 1700736
SURVEY BOOK	SHEETS 23 of 97
CONTRACT R-40294	PROJECT 1700736

Plot: 12/4/2019 11:03 AM

T:\188456\Roadway\Sheet Files\Sht Plan 20_04.dgn

(H)	HMA For Sidewalk	(K)	HMA Patching, Type C	(22)	Center Curb D, Concrete	(CR)	Curb Ramp, Concrete
(C)	PCCP For Approaches, 6 IN	(13)	Curb, Concrete	(30)	Cut Wall	(ST)	Sidewalk Transition, Concrete
(F)	Sidewalk, Concrete	(15)	Curb and Gutter, Concrete, Modified	(31)	Hand Rail, Pedestrian		

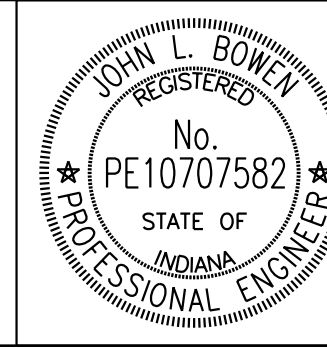


RECOMMENDED FOR APPROVAL	<i>John Bowen</i>	DESIGN ENGINEER	11/25/2019	DATE
DESIGNED: JLB		DRAWN: JLB		
CHECKED: JPP		CHECKED: JPP		

INDIANA
DEPARTMENT OF TRANSPORTATION


PLAN SHEET
LINE "SW-1"
STA. 48+00.00 TO 54+00.00

HORIZONTAL SCALE	BRIDGE FILE
1"=20'	
VERTICAL SCALE	DESIGNATION
N/A	1700736
SURVEY BOOK	SHEETS
	24 of 97
CONTRACT	PROJECT
R-40294	1700736

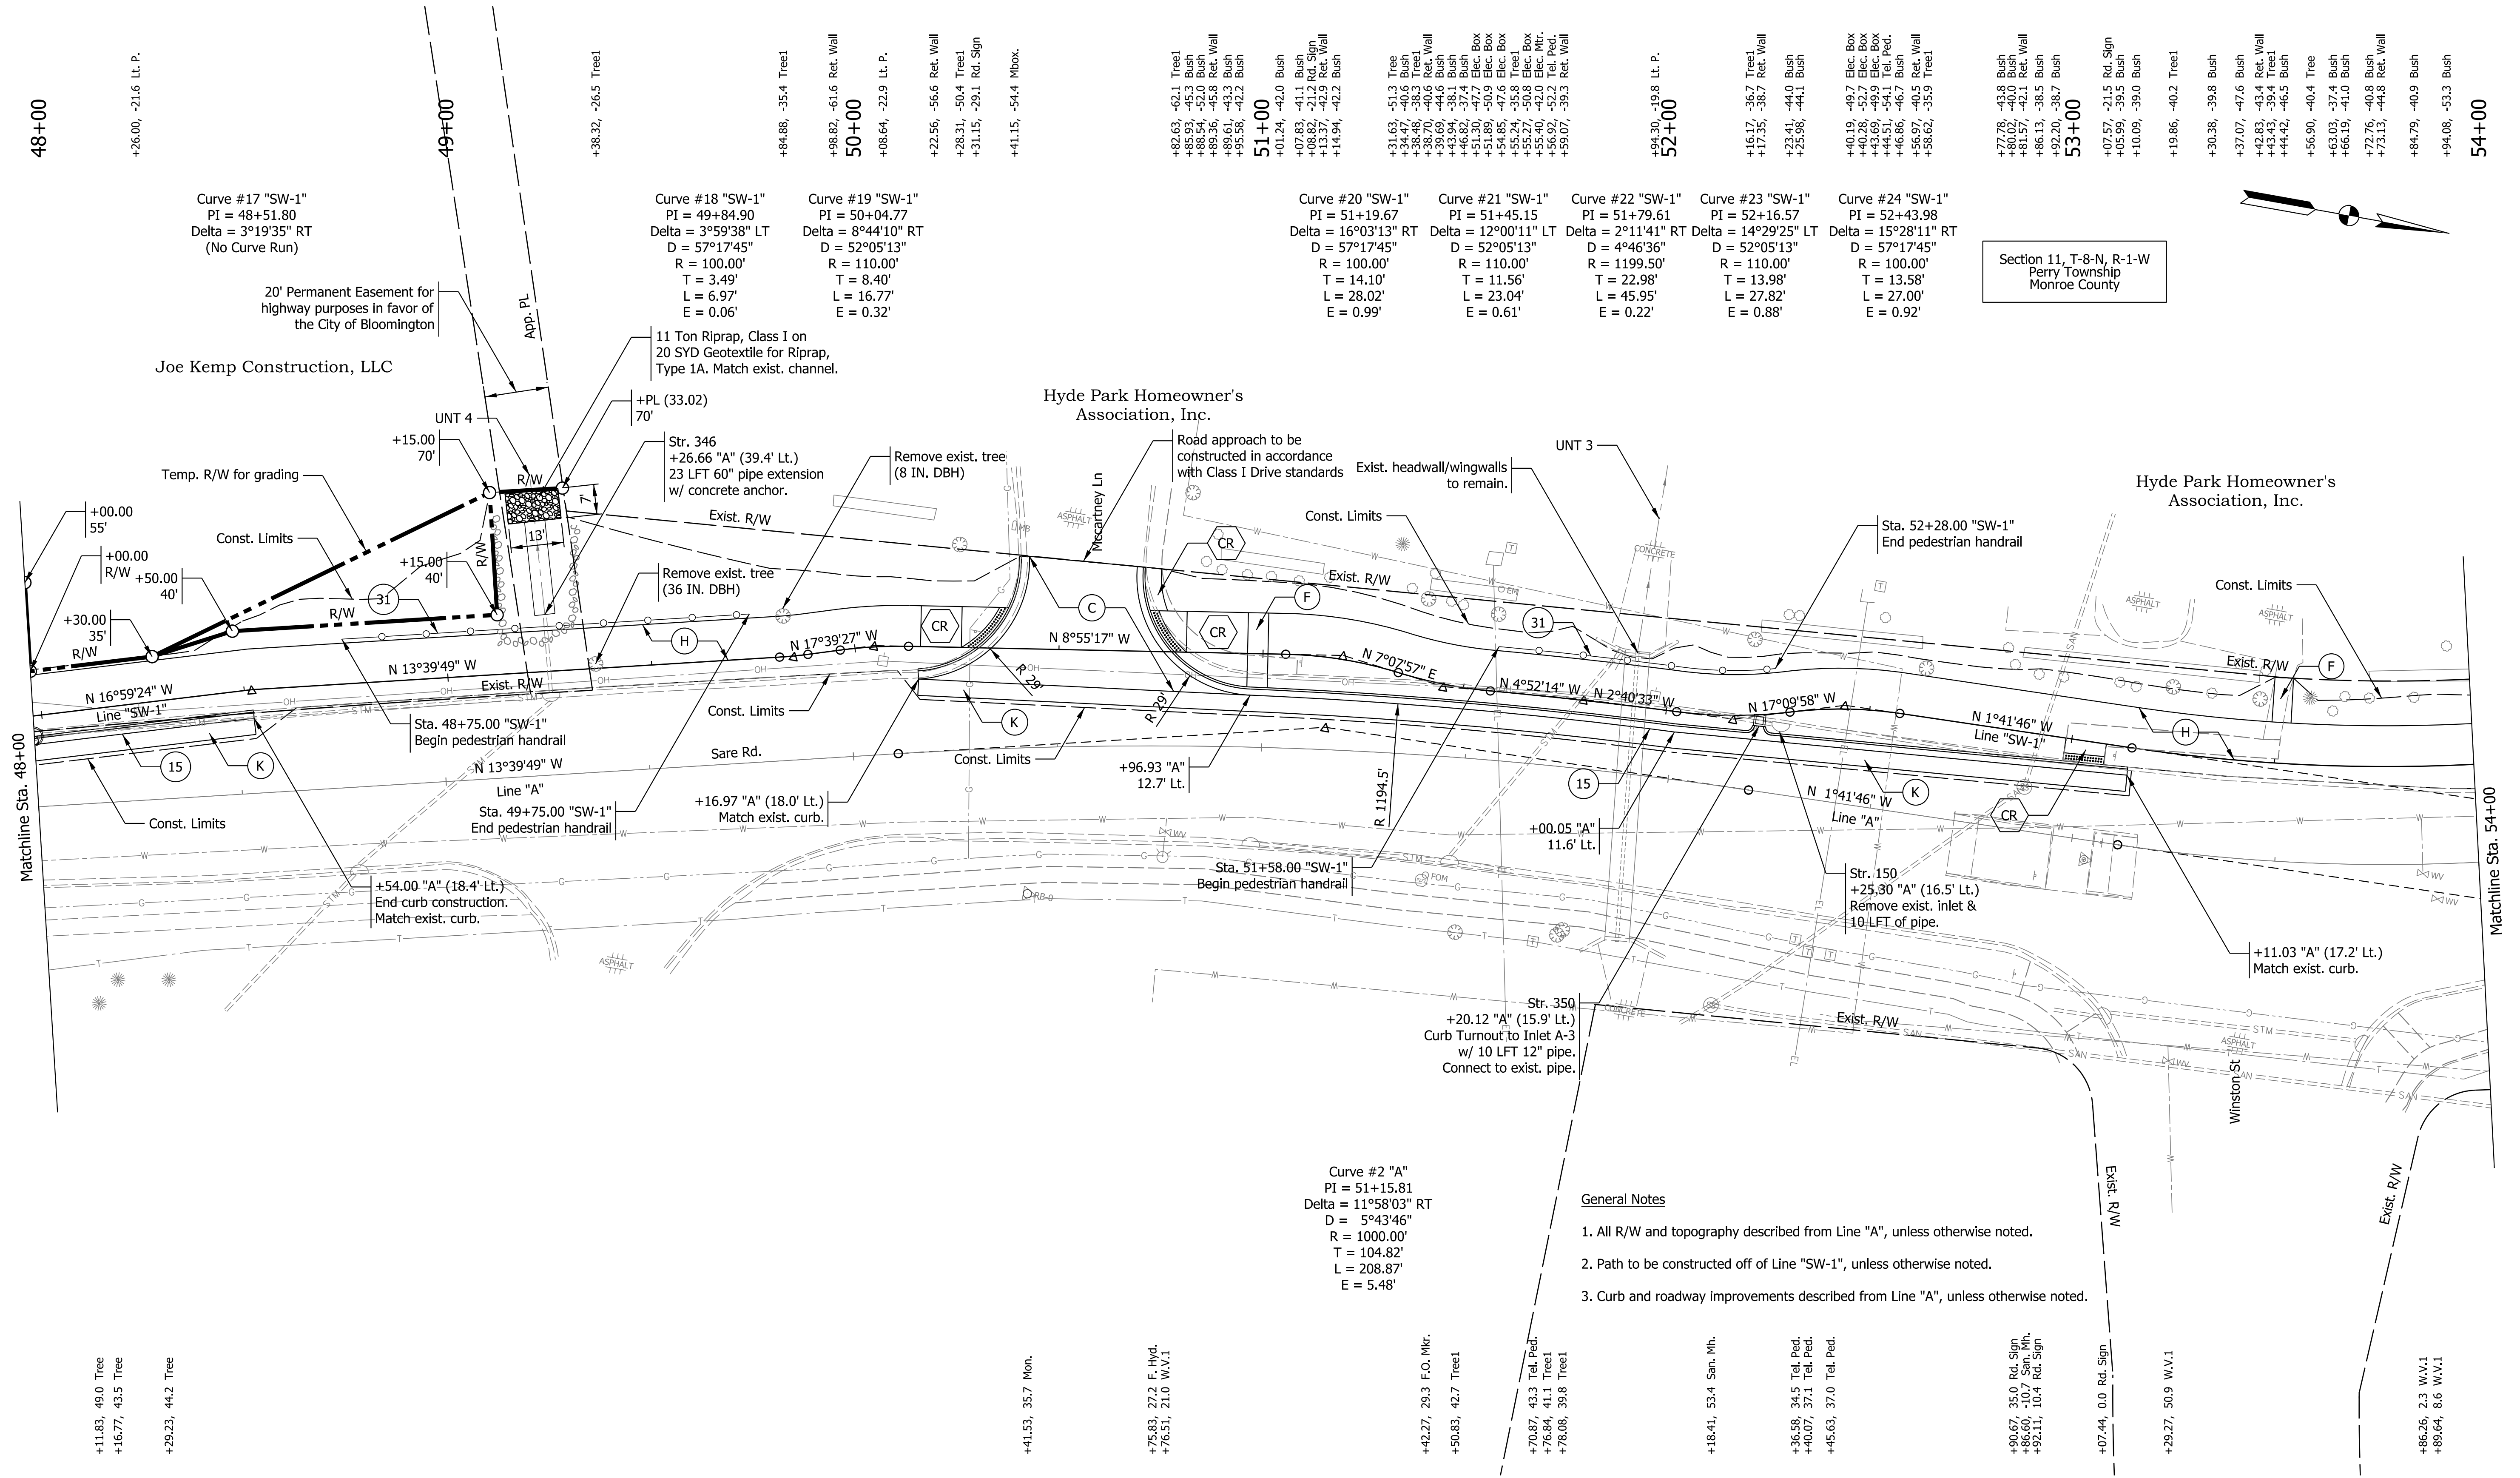

Plot: 12/4/2019 11:03 AM

T:\188456\Roadway\Sheet Files\Sht Plan 20_04.dgn

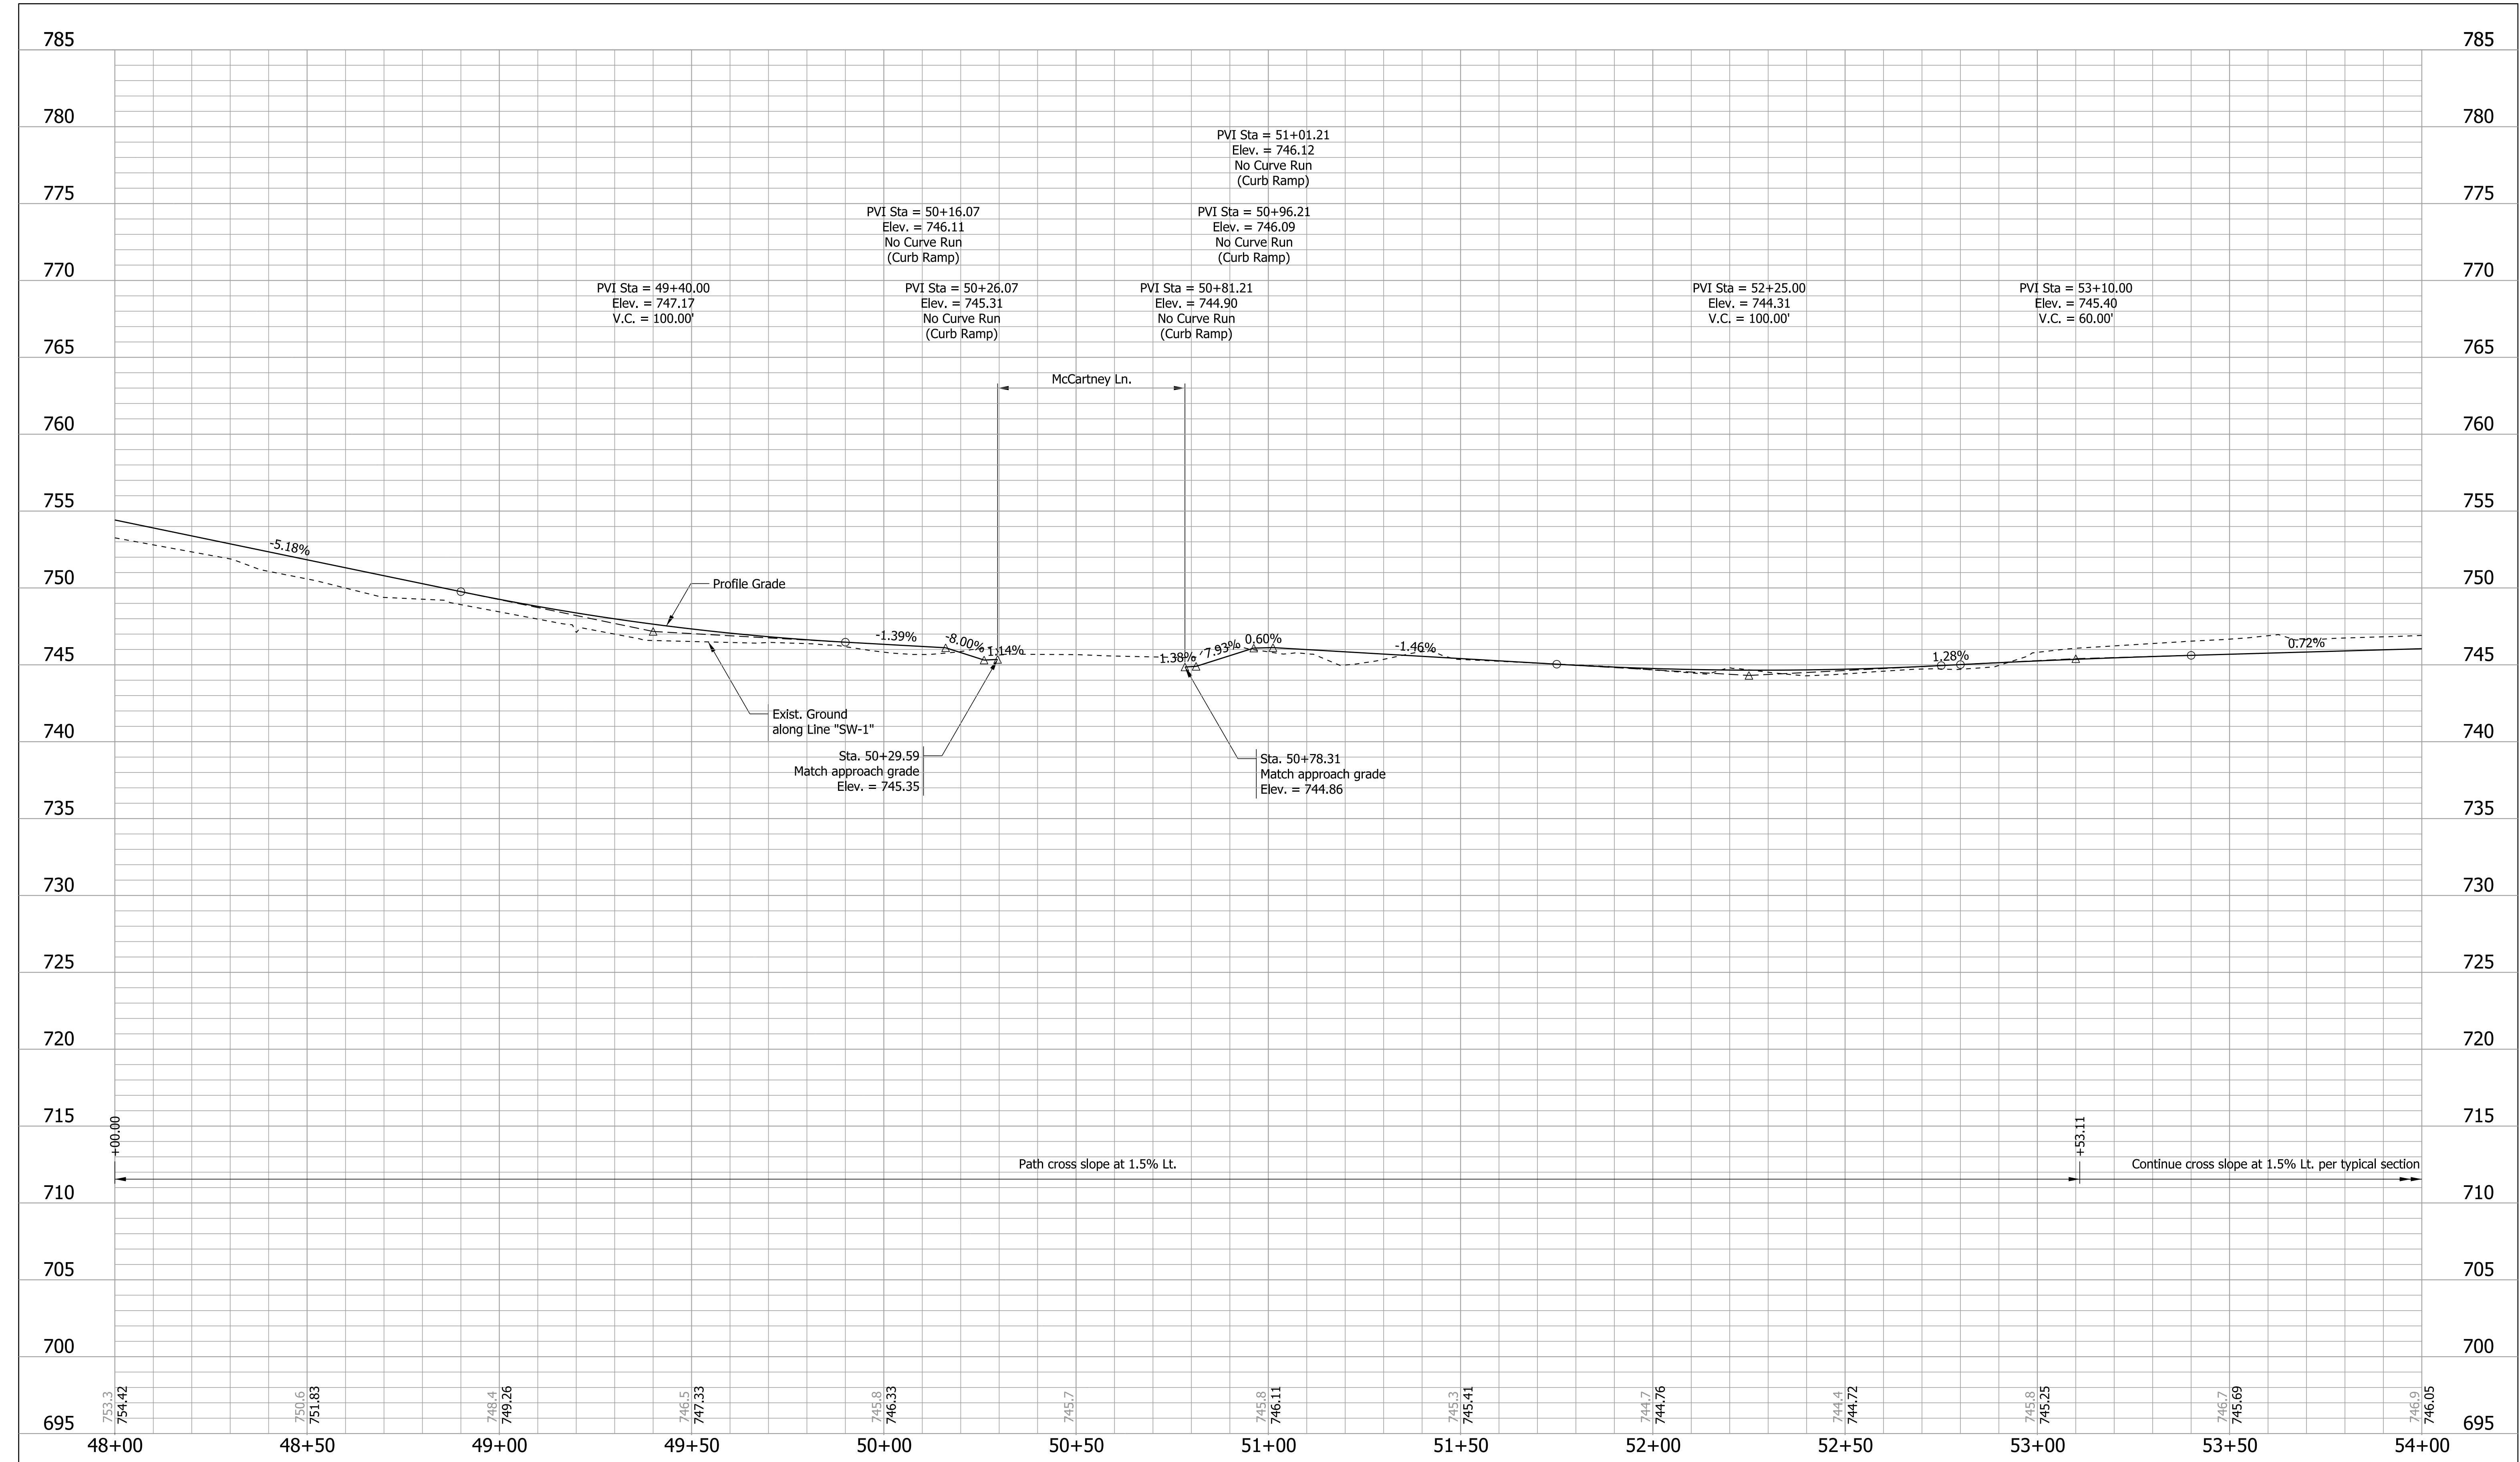

Plot: 12/4/2019 11:03 AM

T:\188456\Roadway\Sheet Files\Sht Prof 20_04.dgn

JOHN L. BOWEN
REGISTERED
No. PE10707582
STATE OF INDIANA
PROFESSIONAL ENGINEER

RECOMMENDED FOR APPROVAL
John Brown
DESIGN ENGINEER

11/25/2019
DATE

DESIGNED: JLB

DRAWN: JLB

CHECKED: JPP

CHECKED: JPP



INDIANA
DEPARTMENT OF TRANSPORTATION

PROFILE SHEET
LINE "SW-1"
STA. 48+00.00 TO 54+00.00

HORIZONTAL SCALE 1" = 20'	BRIDGE FILE
VERTICAL SCALE 1" = 5'	DESIGNATION 1700736
SURVEY BOOK	SHEETS 25 of 97
CONTRACT R-40294	PROJECT 1700736

Plot: 12/4/2019 11:03 AM

T:\188456\Roadway\Sheet Files\Sht Prof 20_05.dgn

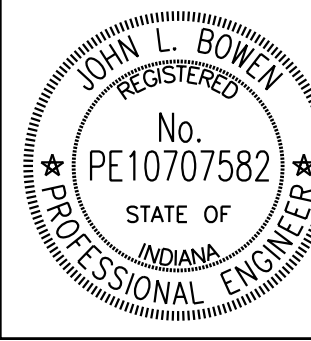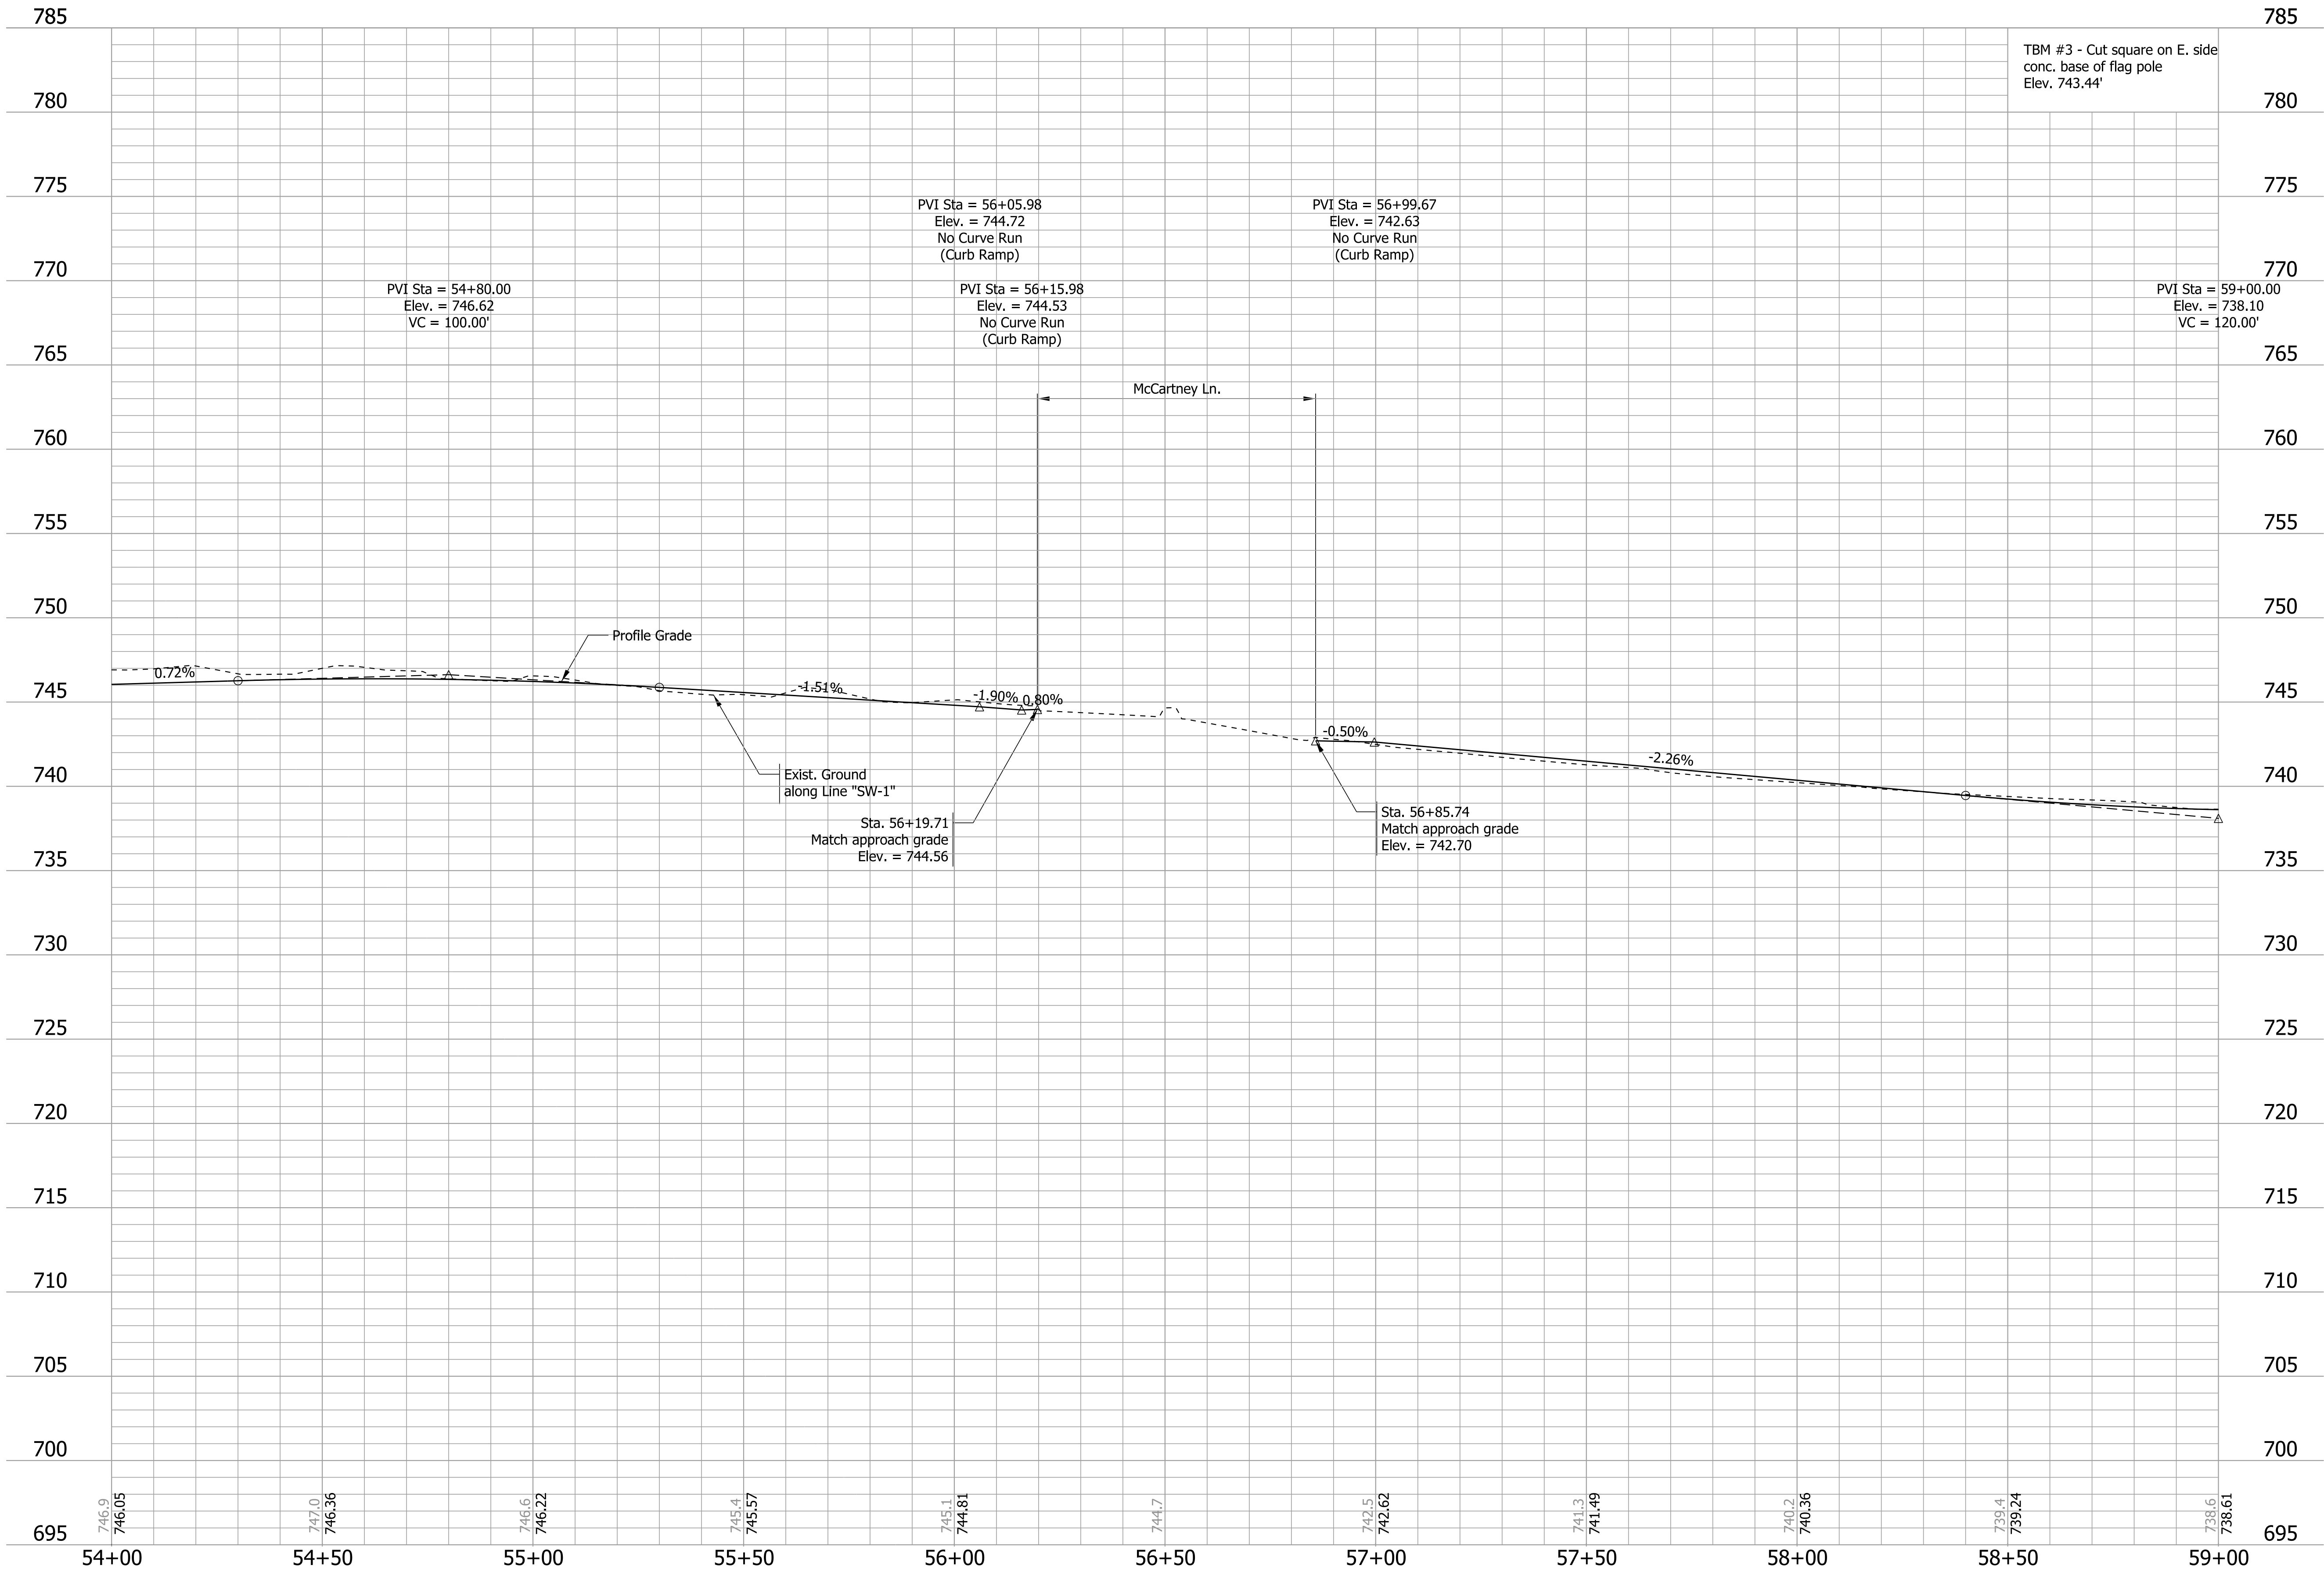

RECOMMENDED FOR APPROVAL	<i>John Brown</i>	DESIGN ENGINEER	11/25/2019	DATE
DESIGNED: JLB	DRAWN: JLB			
CHECKED: JPP	CHECKED: JPP			


INDIANA DEPARTMENT OF TRANSPORTATION	
PROFILE SHEET LINE "SW-1" STA. 54+00.00 TO 59+00.00	

HORIZONTAL SCALE 1" = 20'	BRIDGE FILE	
VERTICAL SCALE 1" = 5'	DESIGNATION 1700736	
SURVEY BOOK	SHEETS 27 of 97	
CONTRACT R-40294	PROJECT 1700736	

Plot: 12/4/2019 11:03 AM

T:\188456\Roadway\Sheet Files\Sht Plan 20_06.dgn

(H)	HMA For Sidewalk	(K)	HMA Patching, Type C	(22)	Center Curb D, Concrete	(CR)	Curb Ramp, Concrete
(C)	PCCP For Approaches, 6 IN	(13)	Curb, Concrete	(30)	Cut Wall	(ST)	Sidewalk Transition, Concrete
(F)	Sidewalk, Concrete	(15)	Curb and Gutter, Concrete, Modified	(31)	Hand Rail, Pedestrian		

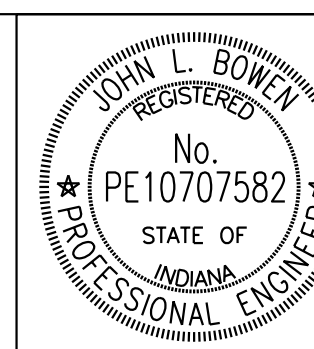


RECOMMENDED FOR APPROVAL	<i>John Bowen</i>	DESIGN ENGINEER	11/25/2019	DATE
DESIGNED: JLB	DRAWN: JLB			
CHECKED: JPP	CHECKED: JPP			


INDIANA
DEPARTMENT OF TRANSPORTATION

PLAN SHEET
LINE "SW-1"
STA. 59+00.00 TO STA. 64+00.00


HORIZONTAL SCALE	BRIDGE FILE
1"=20'	
VERTICAL SCALE	DESIGNATION
N/A	1700736
SURVEY BOOK	SHEETS
	28 of 97
CONTRACT	PROJECT
R-40294	1700736

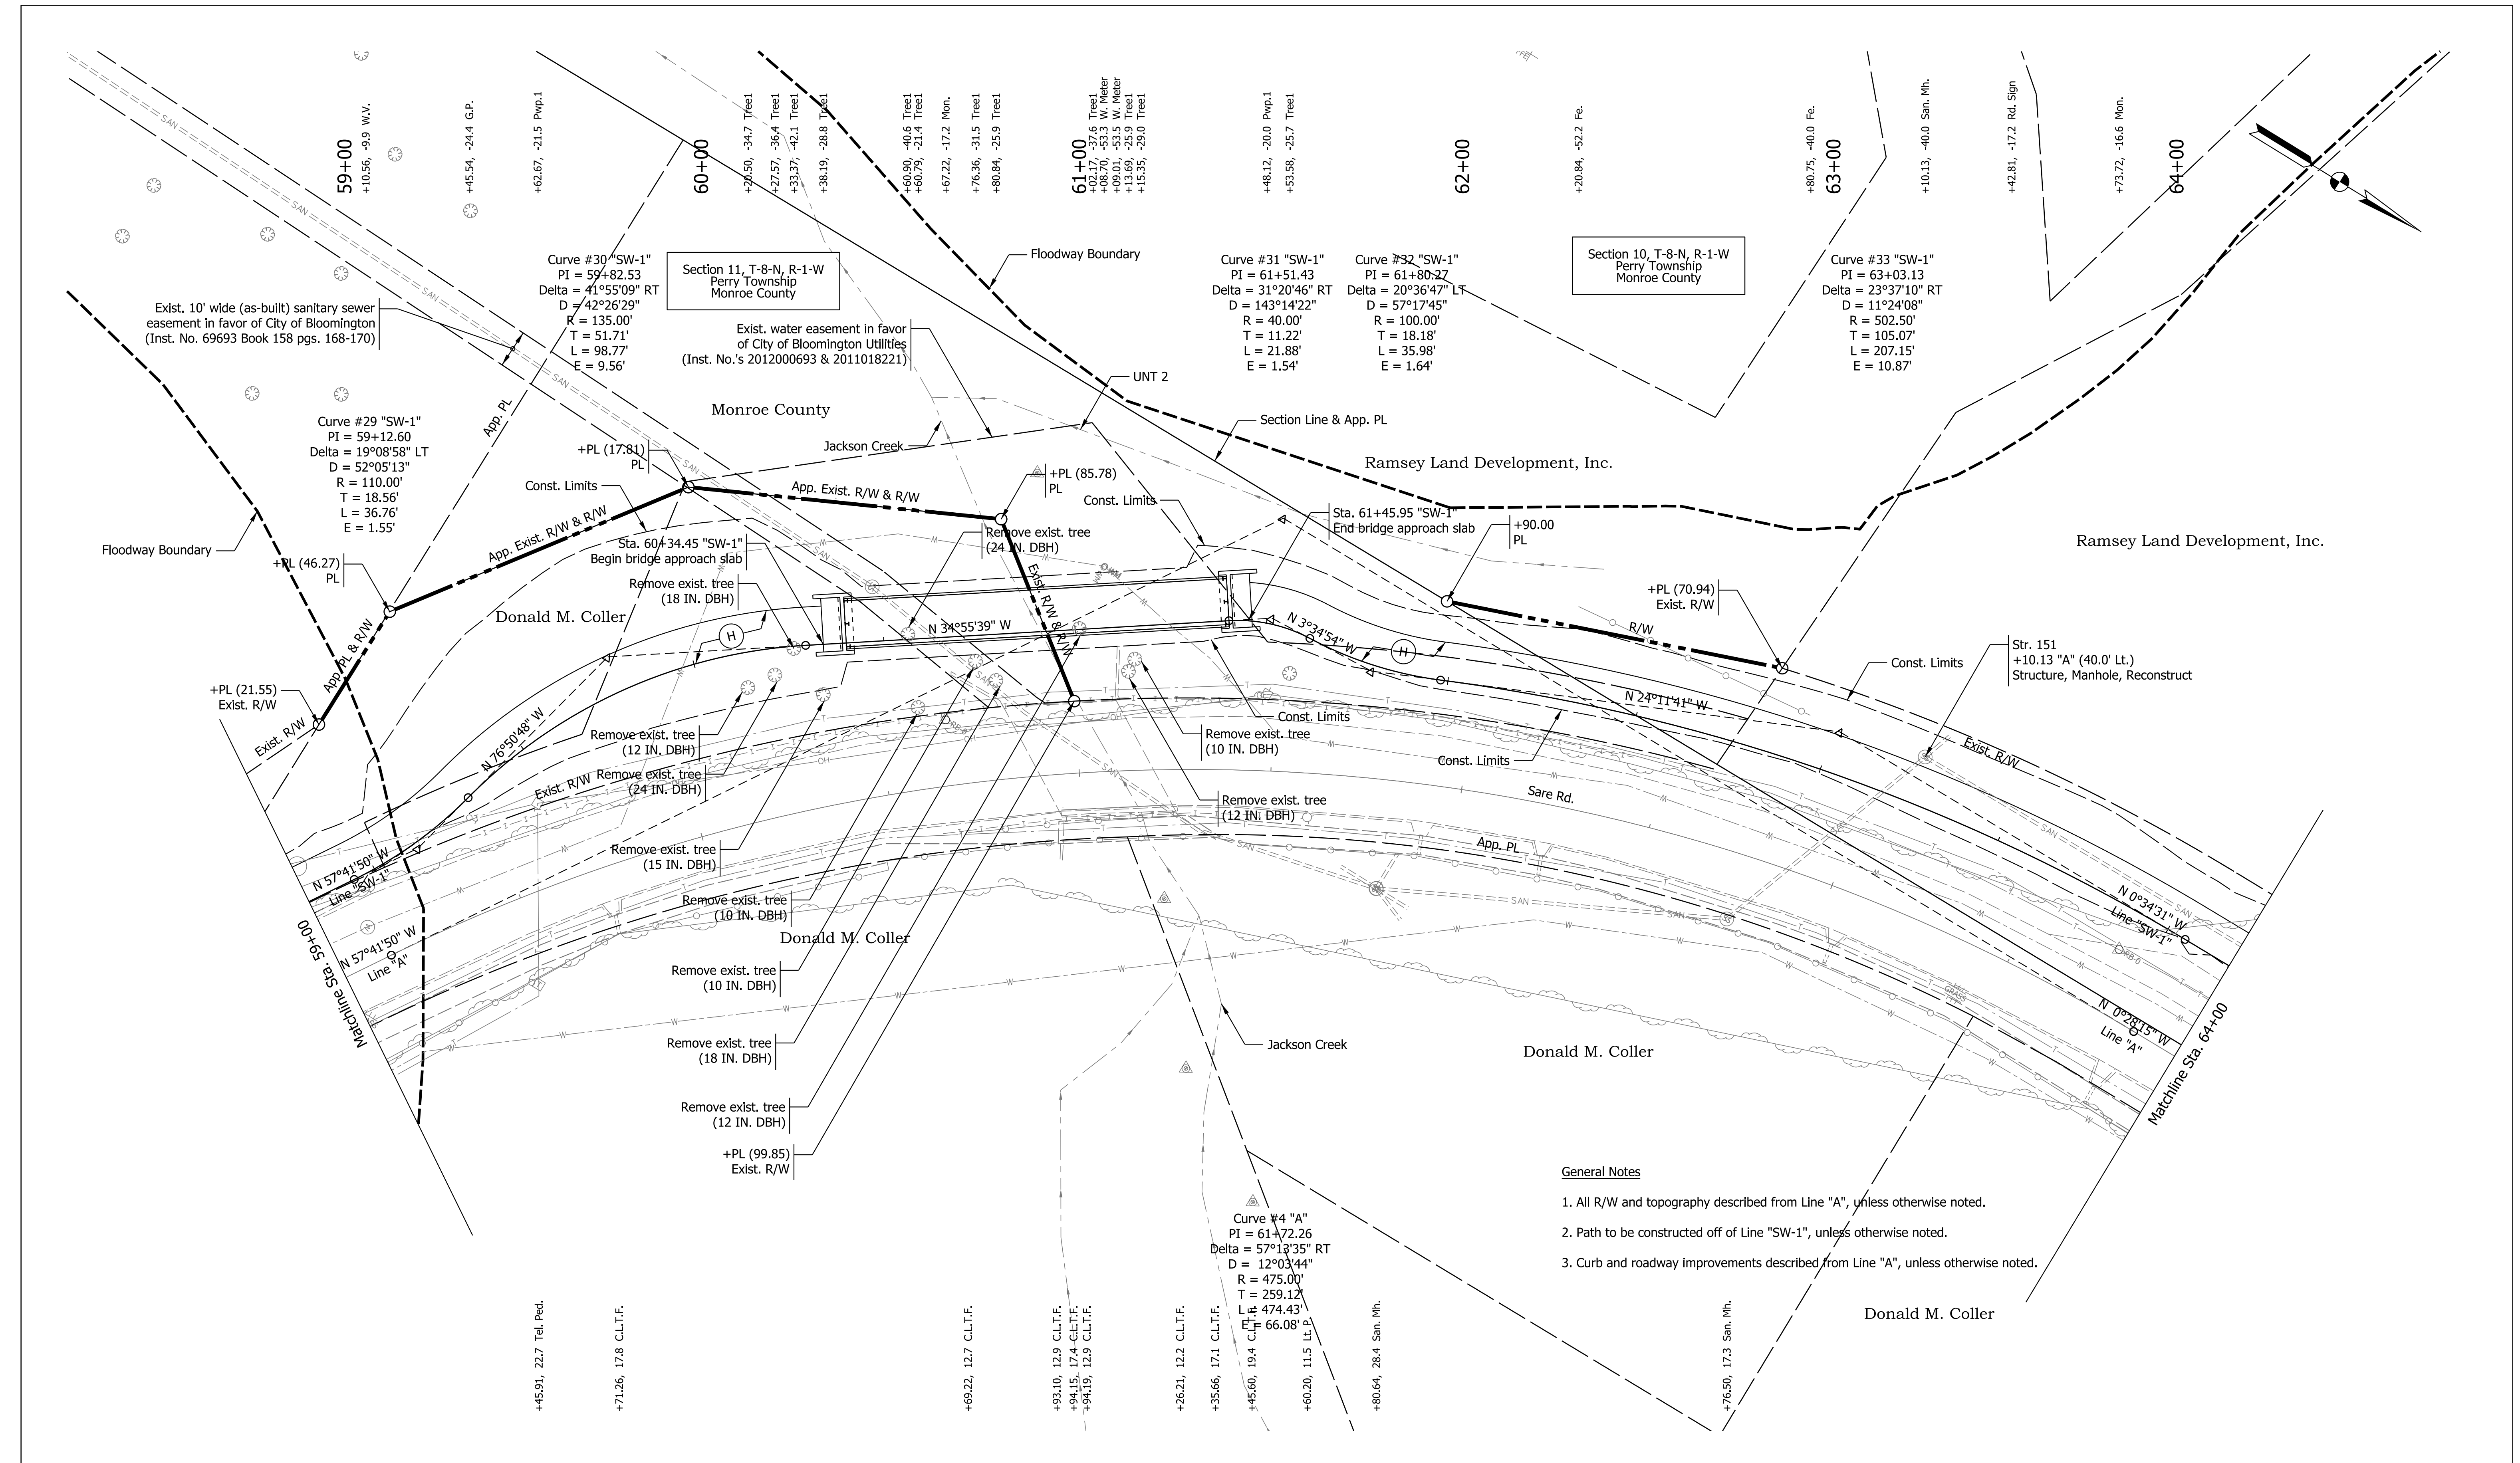

- General Notes**
- All R/W and topography described from Line "A", unless otherwise noted.
 - Path to be constructed off of Line "SW-1", unless otherwise noted.
 - Curb and roadway improvements described from Line "A", unless otherwise noted.

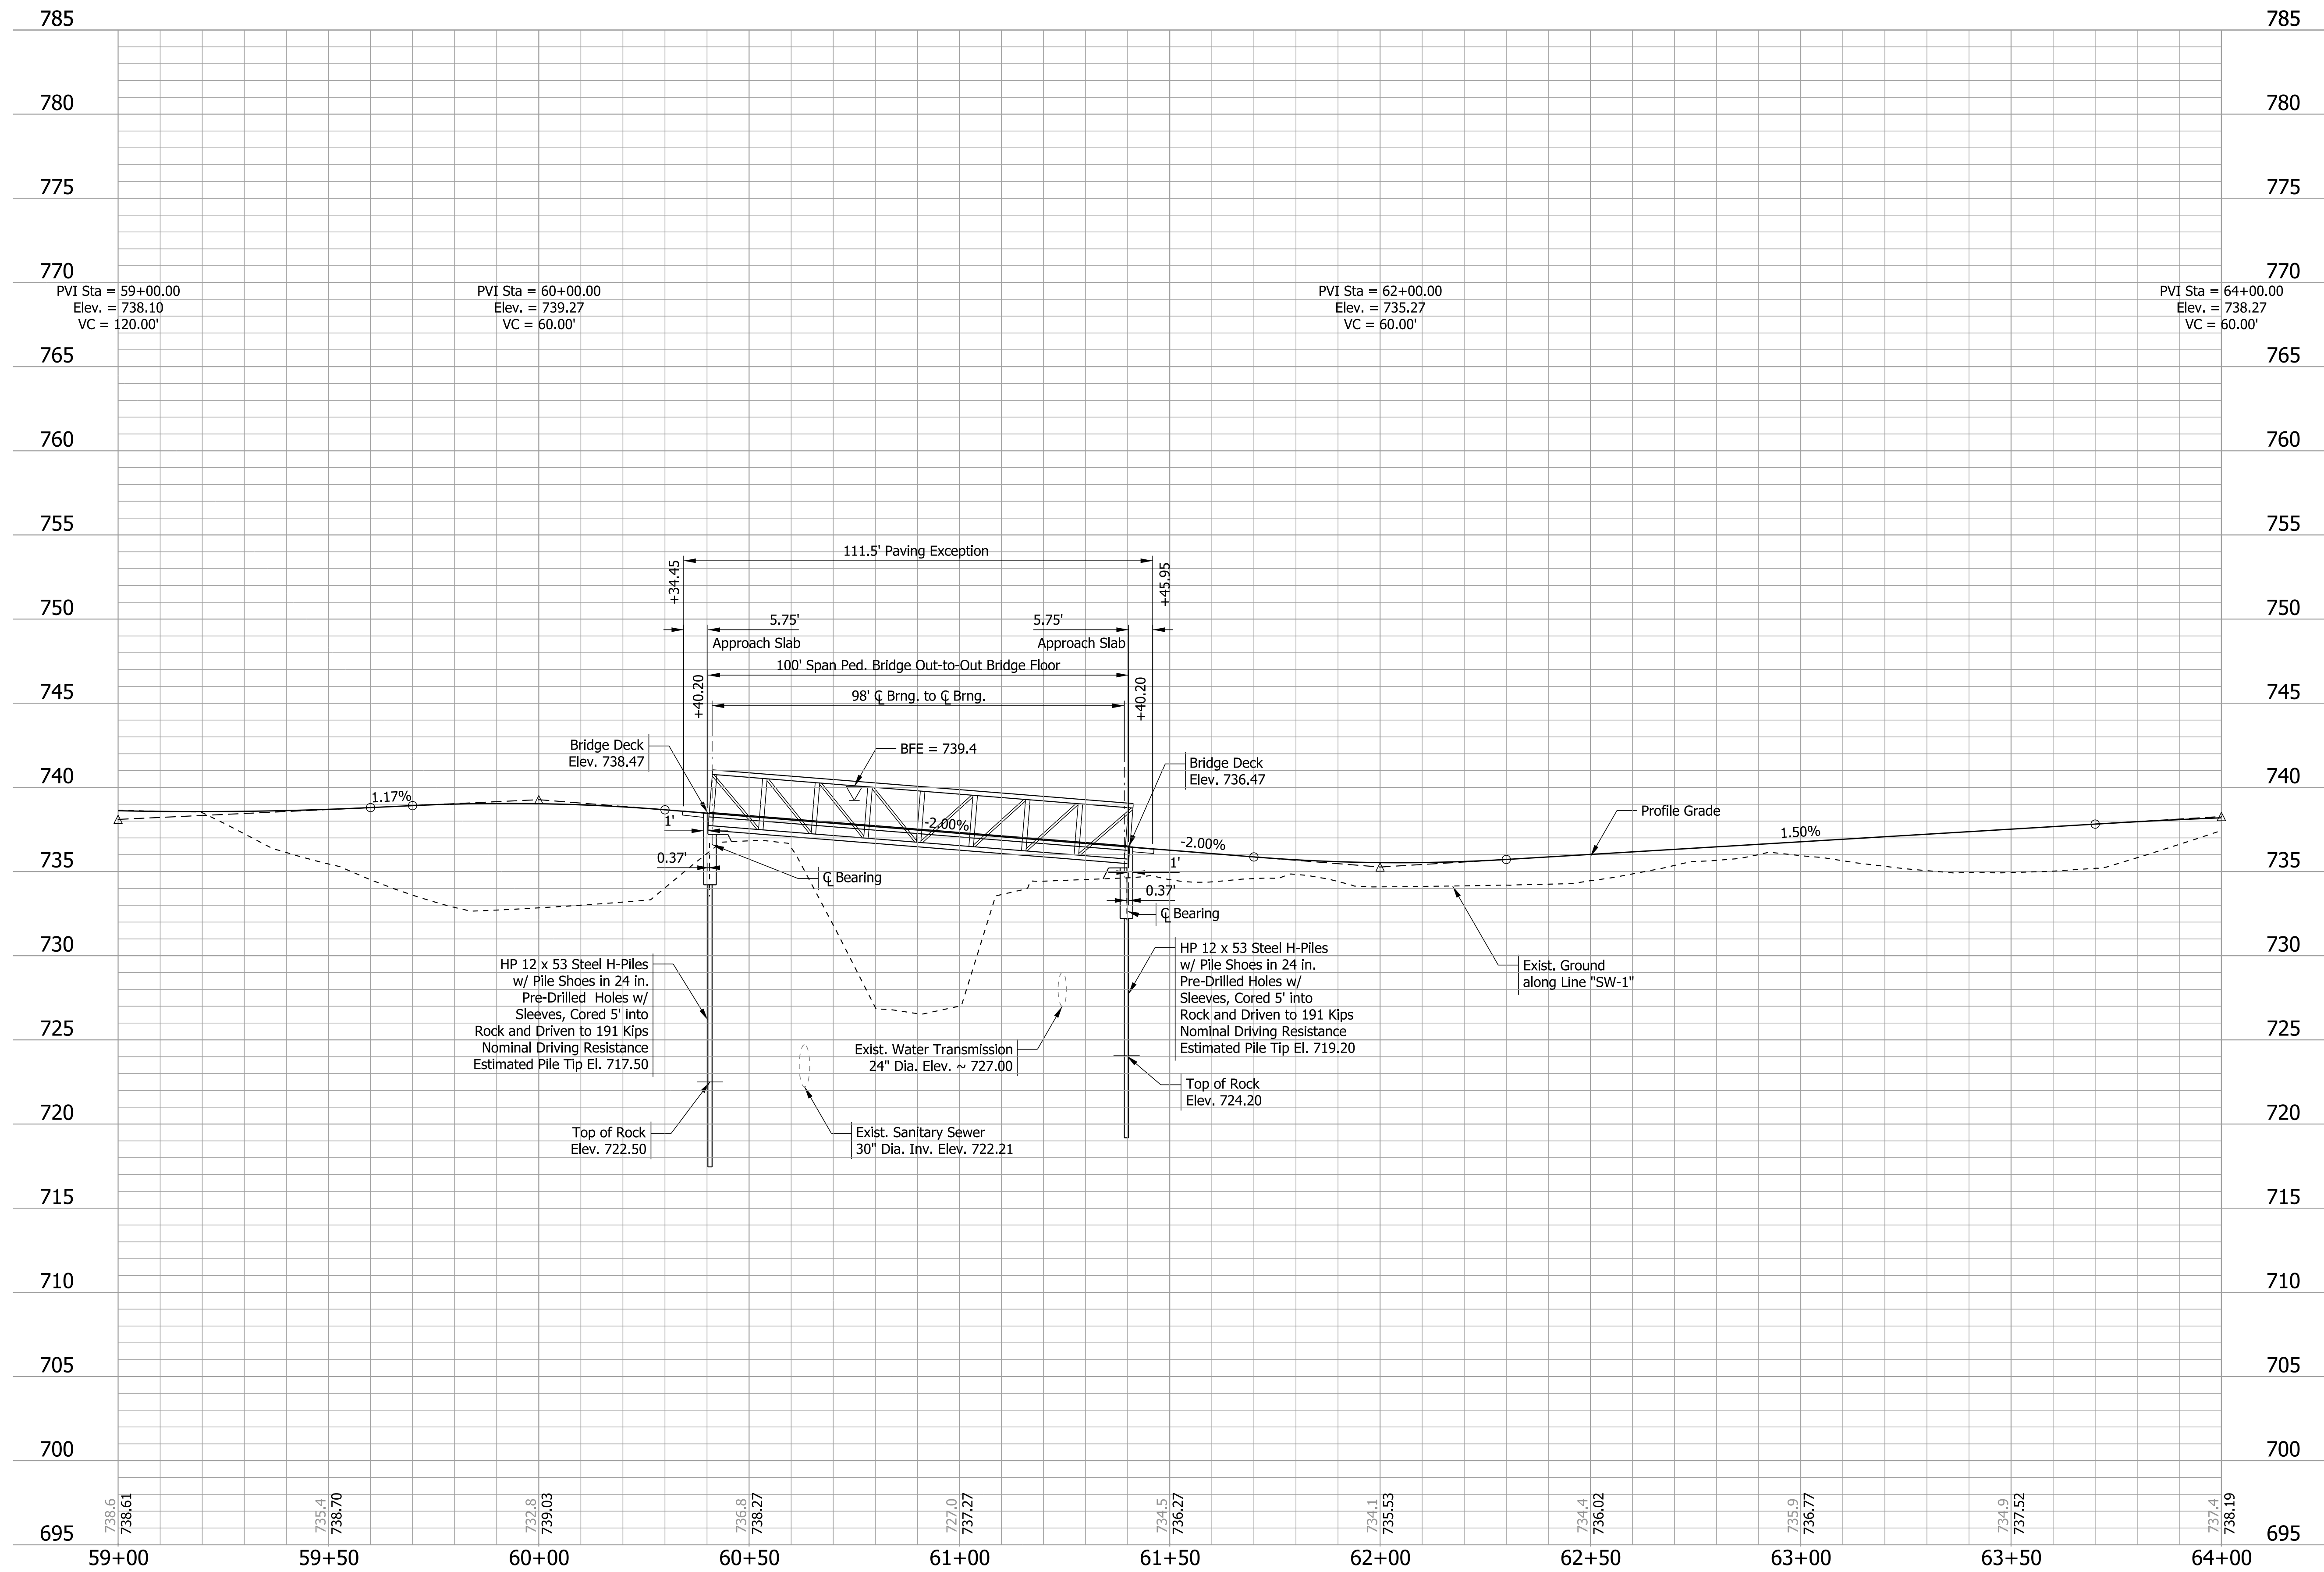

Plot: 12/4/2019 11:03 AM
T:\188456\Roadway\Sheet Files\Sht Prof 20_06.dgn

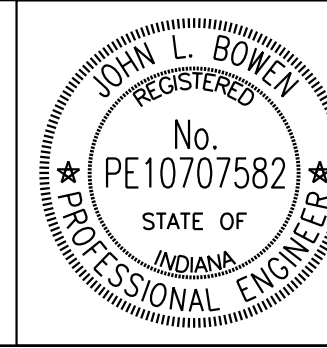

RECOMMENDED FOR APPROVAL	<i>John Bowen</i>	DESIGN ENGINEER	11/25/2019	DATE
DESIGNED: JLB	DRAWN: JLB			
CHECKED: JPP	CHECKED: JPP			

INDIANA
DEPARTMENT OF TRANSPORTATION


PROFILE SHEET
LINE "SW-1"
STA. 59+00.00 TO 64+00.00

HORIZONTAL SCALE	BRIDGE FILE
1" = 20'	
VERTICAL SCALE	DESIGNATION
1" = 5'	1700736
SURVEY BOOK	SHEETS
	29 of 97
CONTRACT	PROJECT
R-40294	1700736

Plot: 12/4/2019 11:03 AM

T:\188456\Roadway\Sheet Files\Sht Plan 20_07.dgn


(H)	HMA For Sidewalk	(K)	HMA Patching, Type C	(22)	Center Curb D, Concrete	(CR)	Curb Ramp, Concrete
(C)	PCCP For Approaches, 6 IN	(13)	Curb, Concrete	(30)	Cut Wall	(ST)	Sidewalk Transition, Concrete
(F)	Sidewalk, Concrete	(15)	Curb and Gutter, Concrete, Modified	(31)	Hand Rail, Pedestrian		

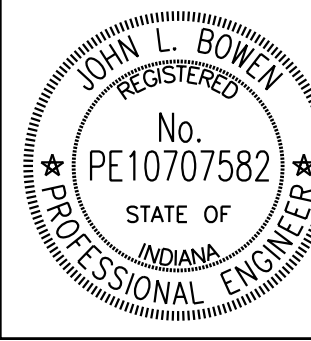

RECOMMENDED FOR APPROVAL	<i>John Bowen</i>	DESIGN ENGINEER	11/25/2019	DATE
DESIGNED: JLB		DRAWN: JLB		
CHECKED: JPP		CHECKED: JPP		

INDIANA DEPARTMENT OF TRANSPORTATION
PLAN SHEET LINE "SW-1" STA. 64+00.00 TO STA. 69+00.00

HORIZONTAL SCALE	BRIDGE FILE
1"=20'	
VERTICAL SCALE	DESIGNATION
N/A	1700736
SURVEY BOOK	SHEETS
	30 of 97
CONTRACT	PROJECT
R-40294	1700736

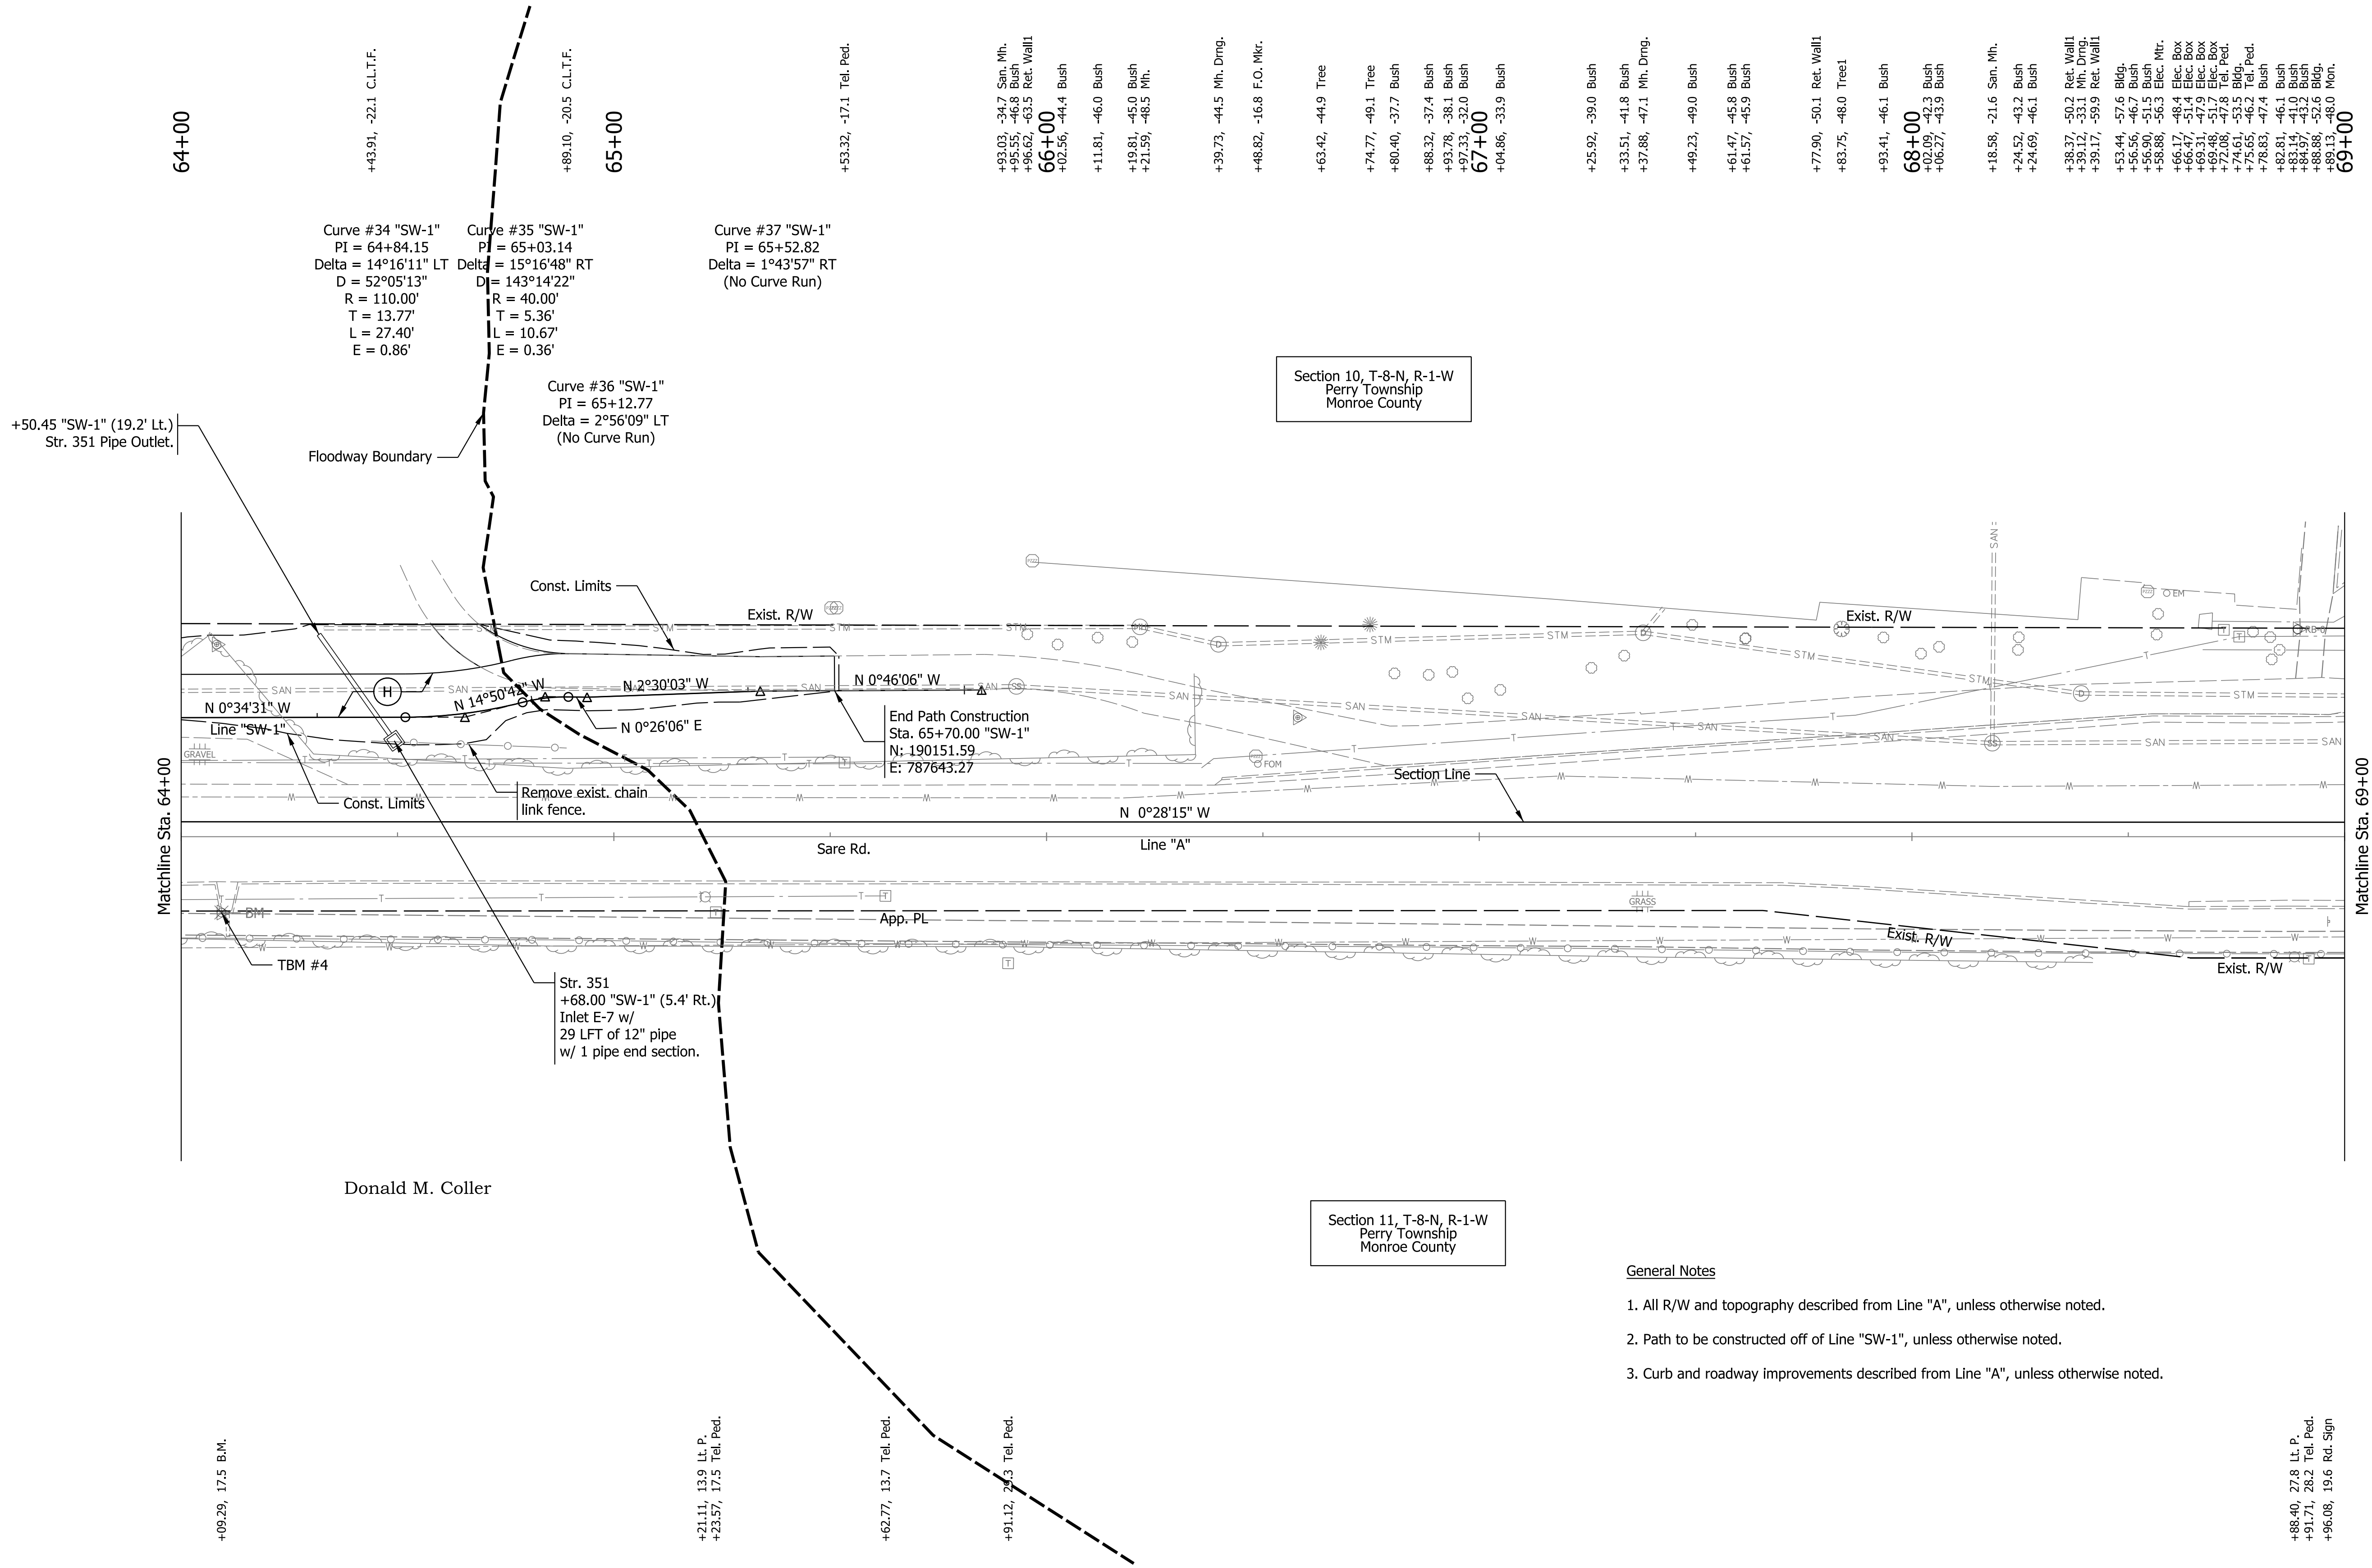

Section 10, T-8-N, R-1-W
Perry Township
Monroe County


Section 11, T-8-N, R-1-W
Perry Township
Monroe County

General Notes


- All R/W and topography described from Line "A", unless otherwise noted.
- Path to be constructed off of Line "SW-1", unless otherwise noted.
- Curb and roadway improvements described from Line "A", unless otherwise noted.

Plot: 12/4/2019 11:03 AM

T:\188456\Roadway\Sheet Files\Sht Prof 20_07.dgn

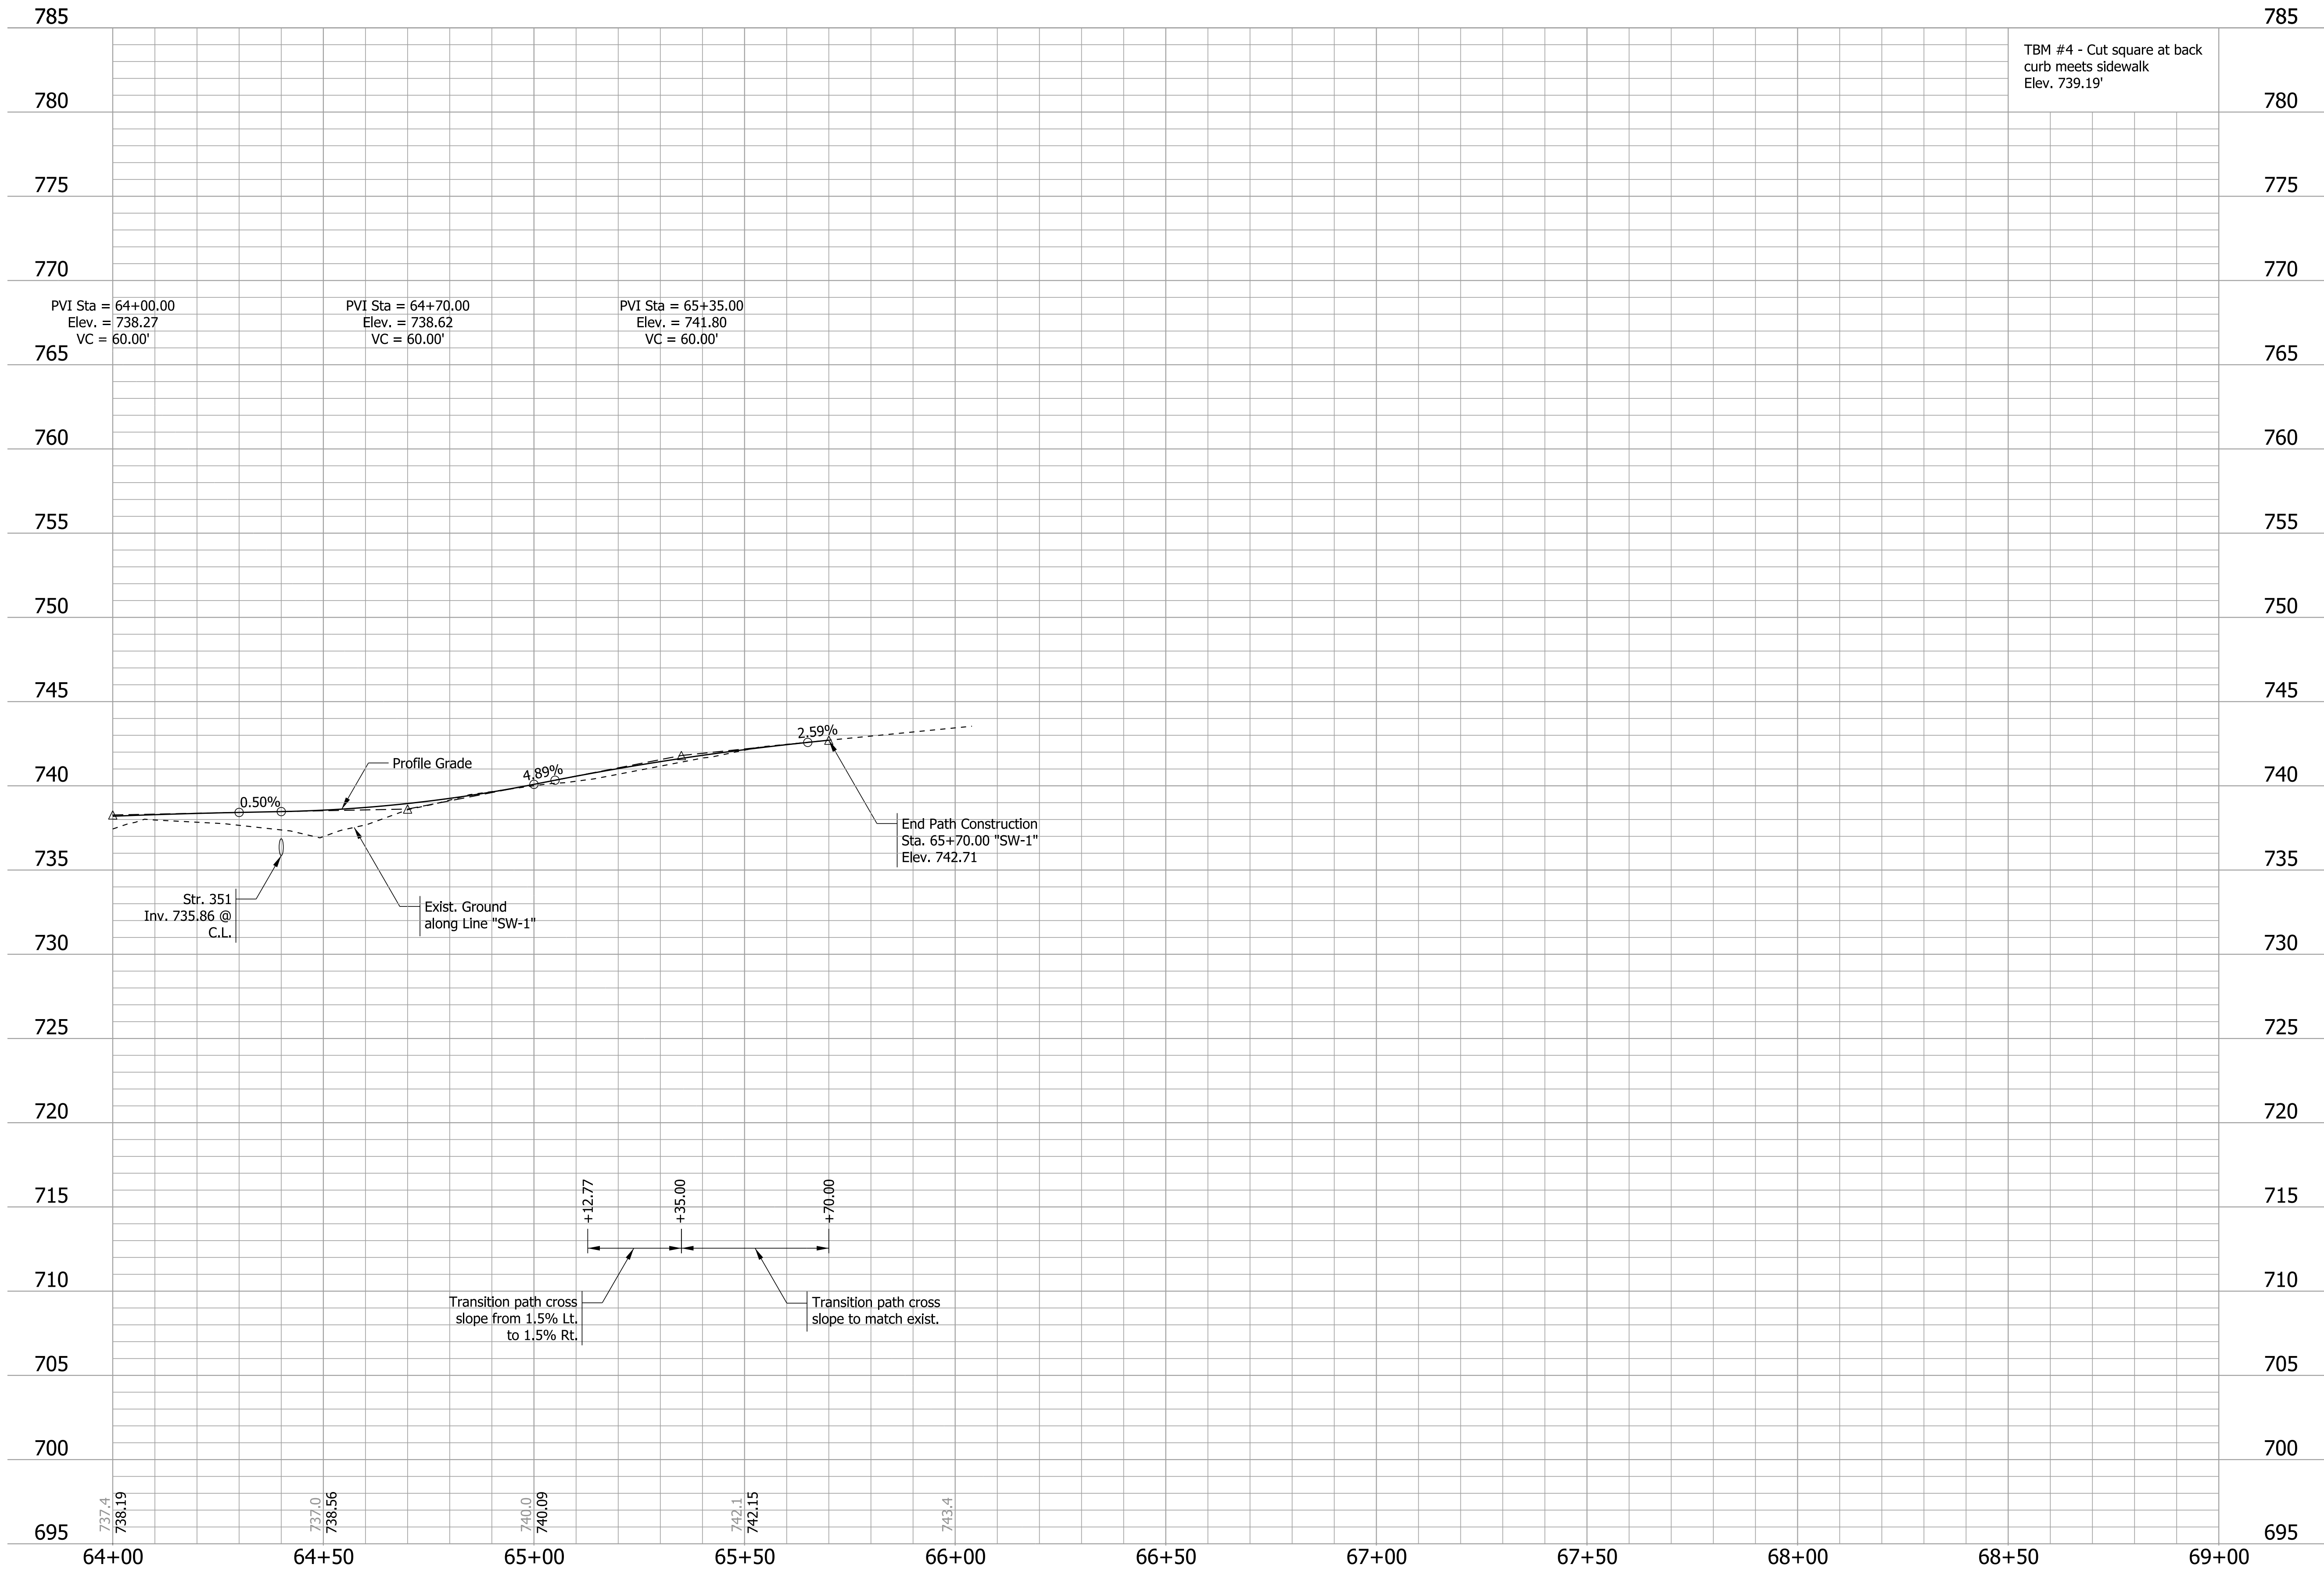

TBM #4 - Cut square at back
curb meets sidewalk
Elev. 739.19'

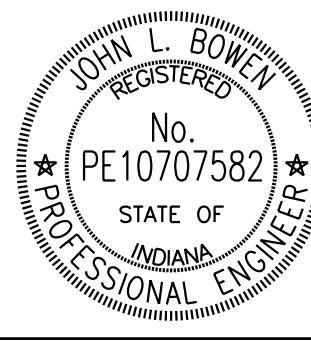

RECOMMENDED FOR APPROVAL	<i>John Bowen</i>	DESIGN ENGINEER	11/25/2019	DATE
DESIGNED: JLB	DRAWN: JLB			
CHECKED: JPP	CHECKED: JPP			


INDIANA DEPARTMENT OF TRANSPORTATION	
PROFILE SHEET LINE "SW-1" STA. 64+00.00 TO 69+00.00	

HORIZONTAL SCALE	BRIDGE FILE
1" = 20'	
VERTICAL SCALE	DESIGNATION
1" = 5'	1700736
SURVEY BOOK	SHEETS
	31 of 97
CONTRACT	PROJECT
R-40294	1700736

Plot: 12/4/2019 11:03 AM

T:\188456\Roadway\Sheet Files\Sht Plan 20_09.dgn


(H)	HMA For Sidewalk	(K)	HMA Patching, Type C	(16)	Concrete, C, Superstructure	(CR)	Curb Ramp, Concrete
(C)	PCCP For Approaches, 6 IN	(13)	Curb, Concrete	(17)	Curb , Bridge, 8 IN	(ST)	Sidewalk Transition, Concrete
(D)	Full Depth PCCP	(14)	Curb, Bridge, 6 IN	(22)	Center Curb, D, Concrete		
(F)	Sidewalk, Concrete	(15)	Curb and Gutter, Concrete, Modified	(30)	Cut Wall		

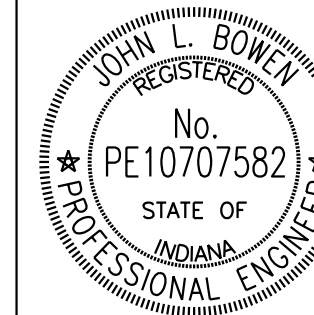

RECOMMENDED FOR APPROVAL	<i>John Bowen</i>	DESIGN ENGINEER	11/25/2019	DATE
DESIGNED: JLB	DRAWN: JLB			
CHECKED: JPP	CHECKED: JPP			

INDIANA DEPARTMENT OF TRANSPORTATION
PLAN SHEET LINE "A" STA. 74+00.00 TO STA. 79+00.00

HORIZONTAL SCALE 1"=20'	BRIDGE FILE
VERTICAL SCALE N/A	DESIGNATION 1700736
SURVEY BOOK	SHEETS 32 of 97
CONTRACT R-40294	PROJECT 1700736

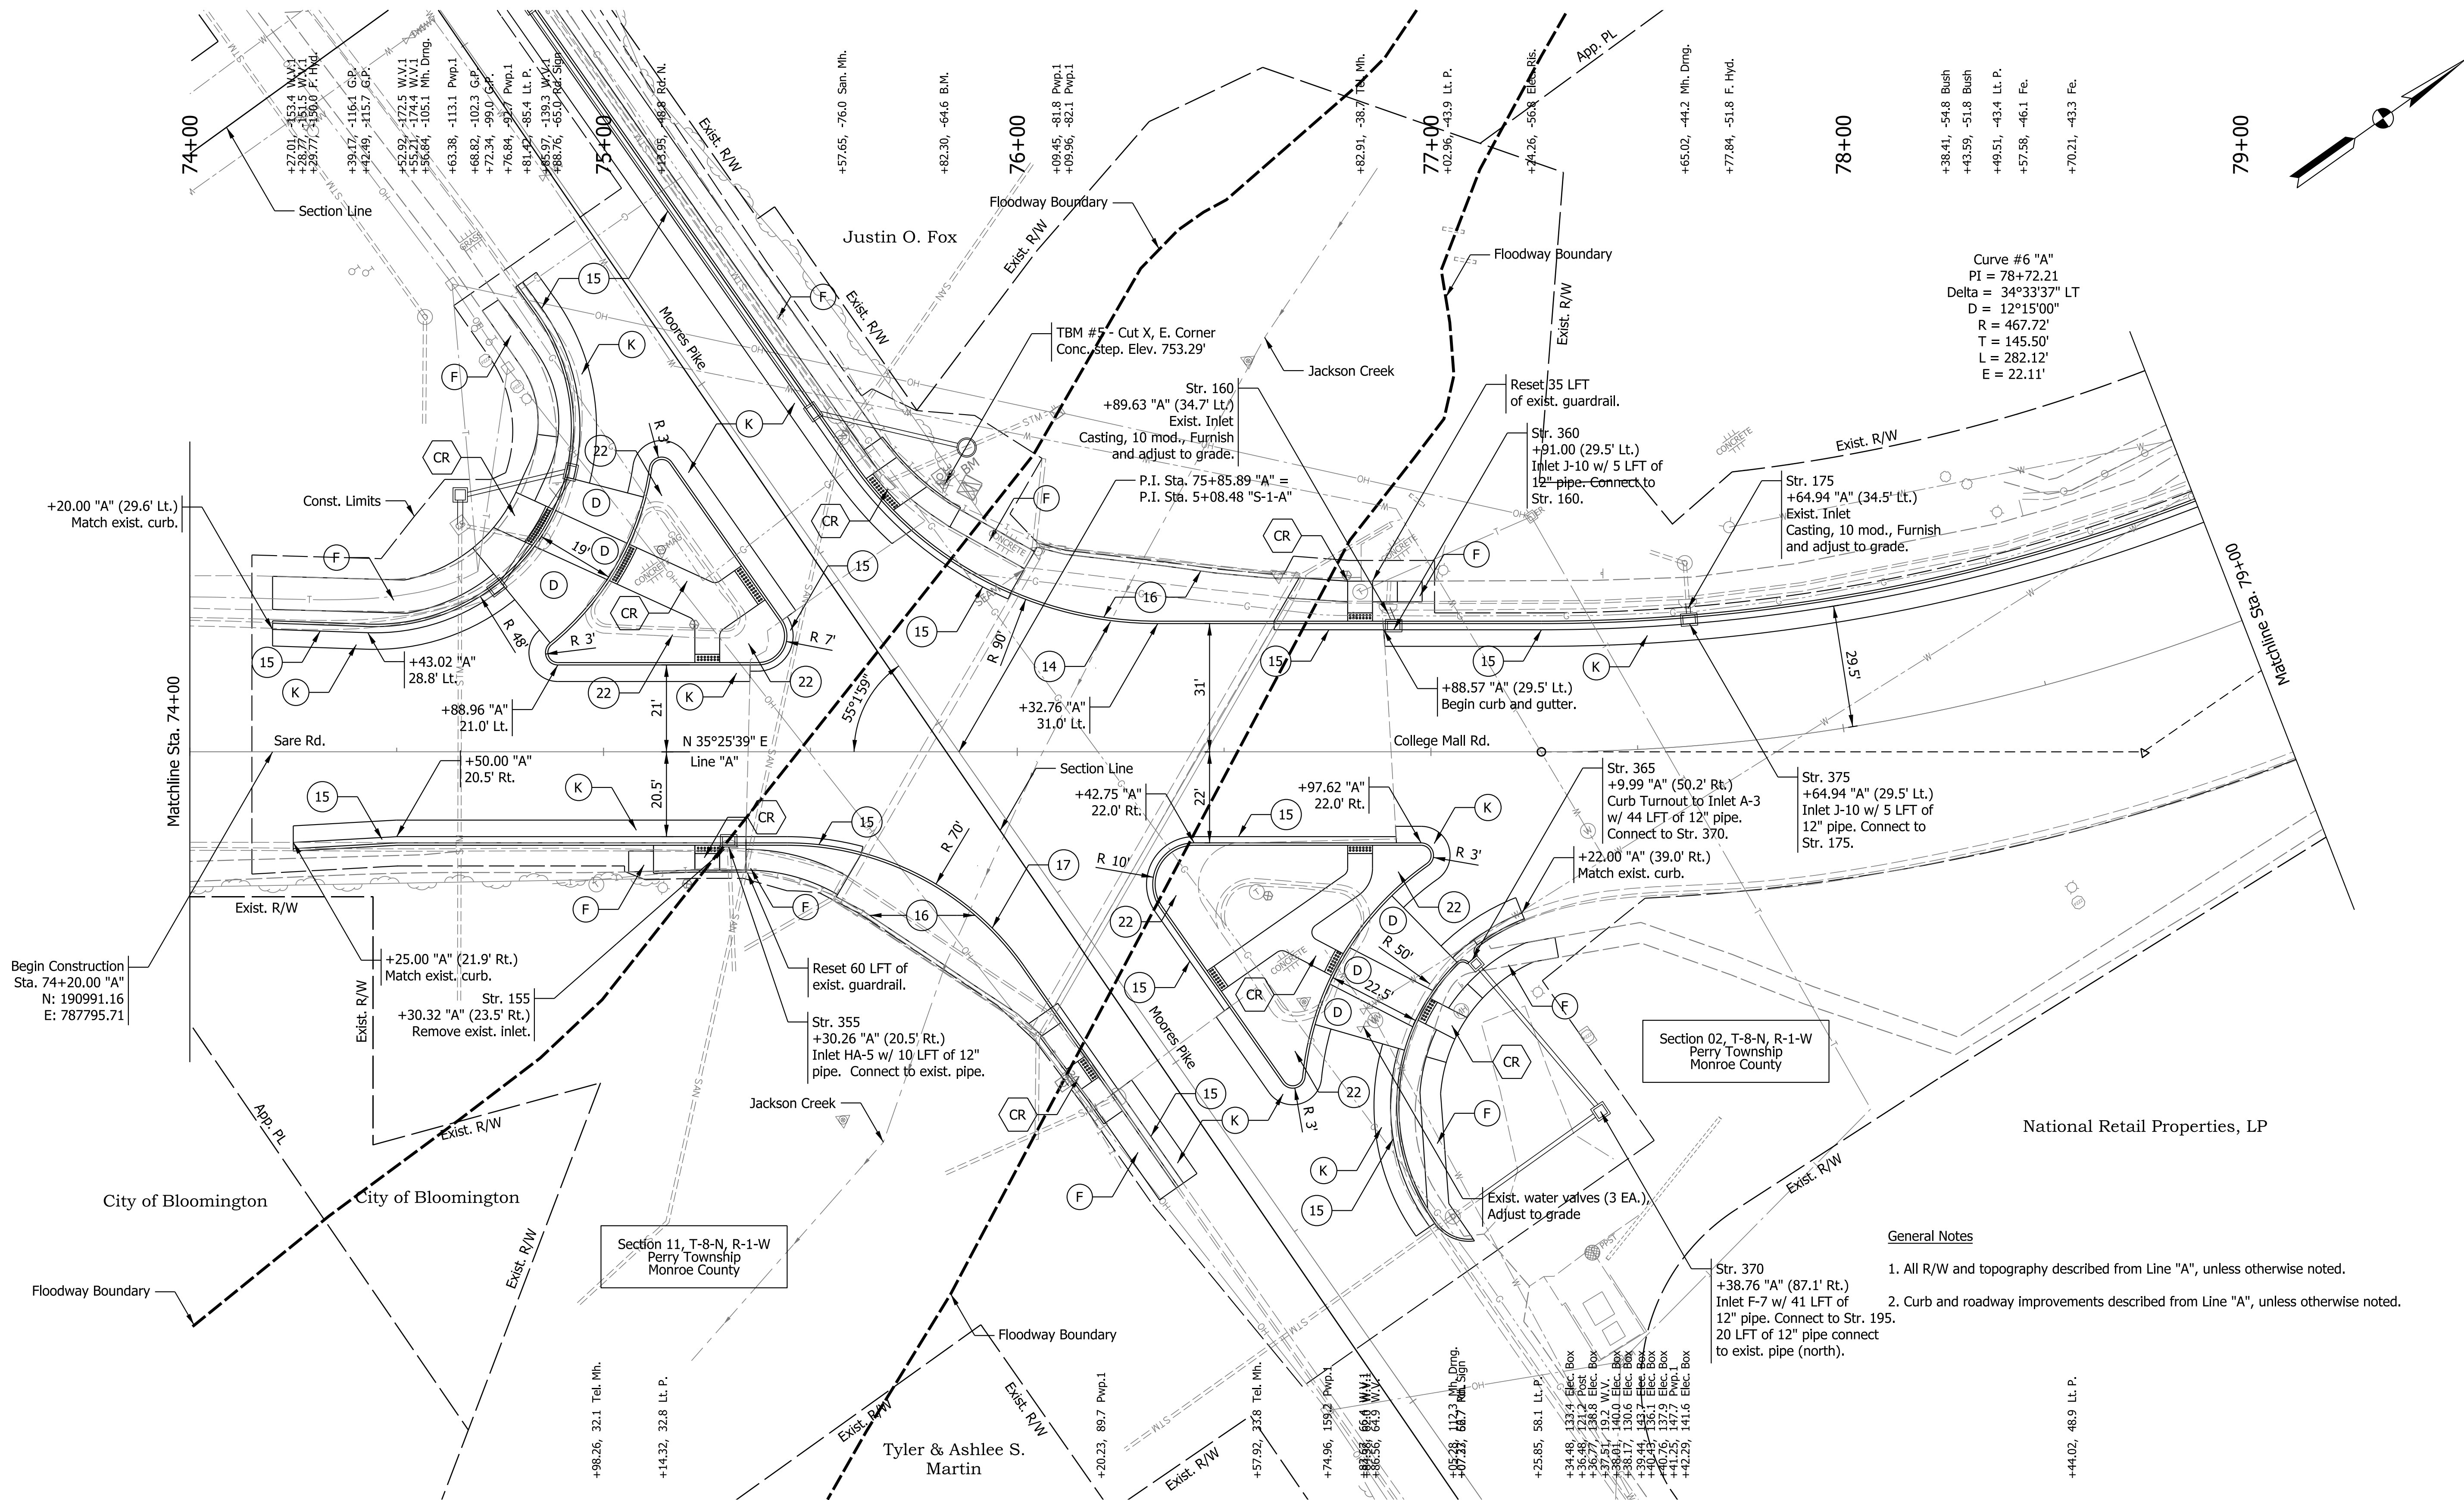


Plot: 12/4/2019 11:03 AM

T:\188456\Roadway\Sheet Files\Sht Plan 20_09.dgn

Plot: 12/4/2019 11:03 AM

T:\188456\Roadway\Sheet Files\Sht Plan 20_10.dgn


(H)	HMA For Sidewalk	(K)	HMA Patching, Type C	(22)	Center Curb D, Concrete	(CR)	Curb Ramp, Concrete
(C)	PCCP For Approaches, 6 IN	(13)	Curb, Concrete	(30)	Cut Wall	(ST)	Sidewalk Transition, Concrete
(F)	Sidewalk, Concrete	(15)	Curb and Gutter, Concrete, Modified	(31)	Hand Rail, Pedestrian		

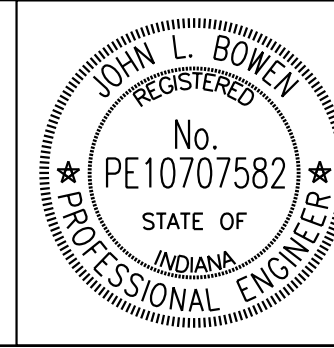


RECOMMENDED FOR APPROVAL	<i>John Bowen</i>	DESIGN ENGINEER	11/25/2019	DATE
DESIGNED: JLB		DRAWN: JLB		
CHECKED: JPP		CHECKED: JPP		

INDIANA DEPARTMENT OF TRANSPORTATION
PLAN SHEET LINE "A" STA. 79+00.00 TO STA. 82+00.00

HORIZONTAL SCALE 1"=20'	BRIDGE FILE
VERTICAL SCALE N/A	DESIGNATION 1700736
SURVEY BOOK	SHEETS 33 of 97
CONTRACT R-40294	PROJECT 1700736

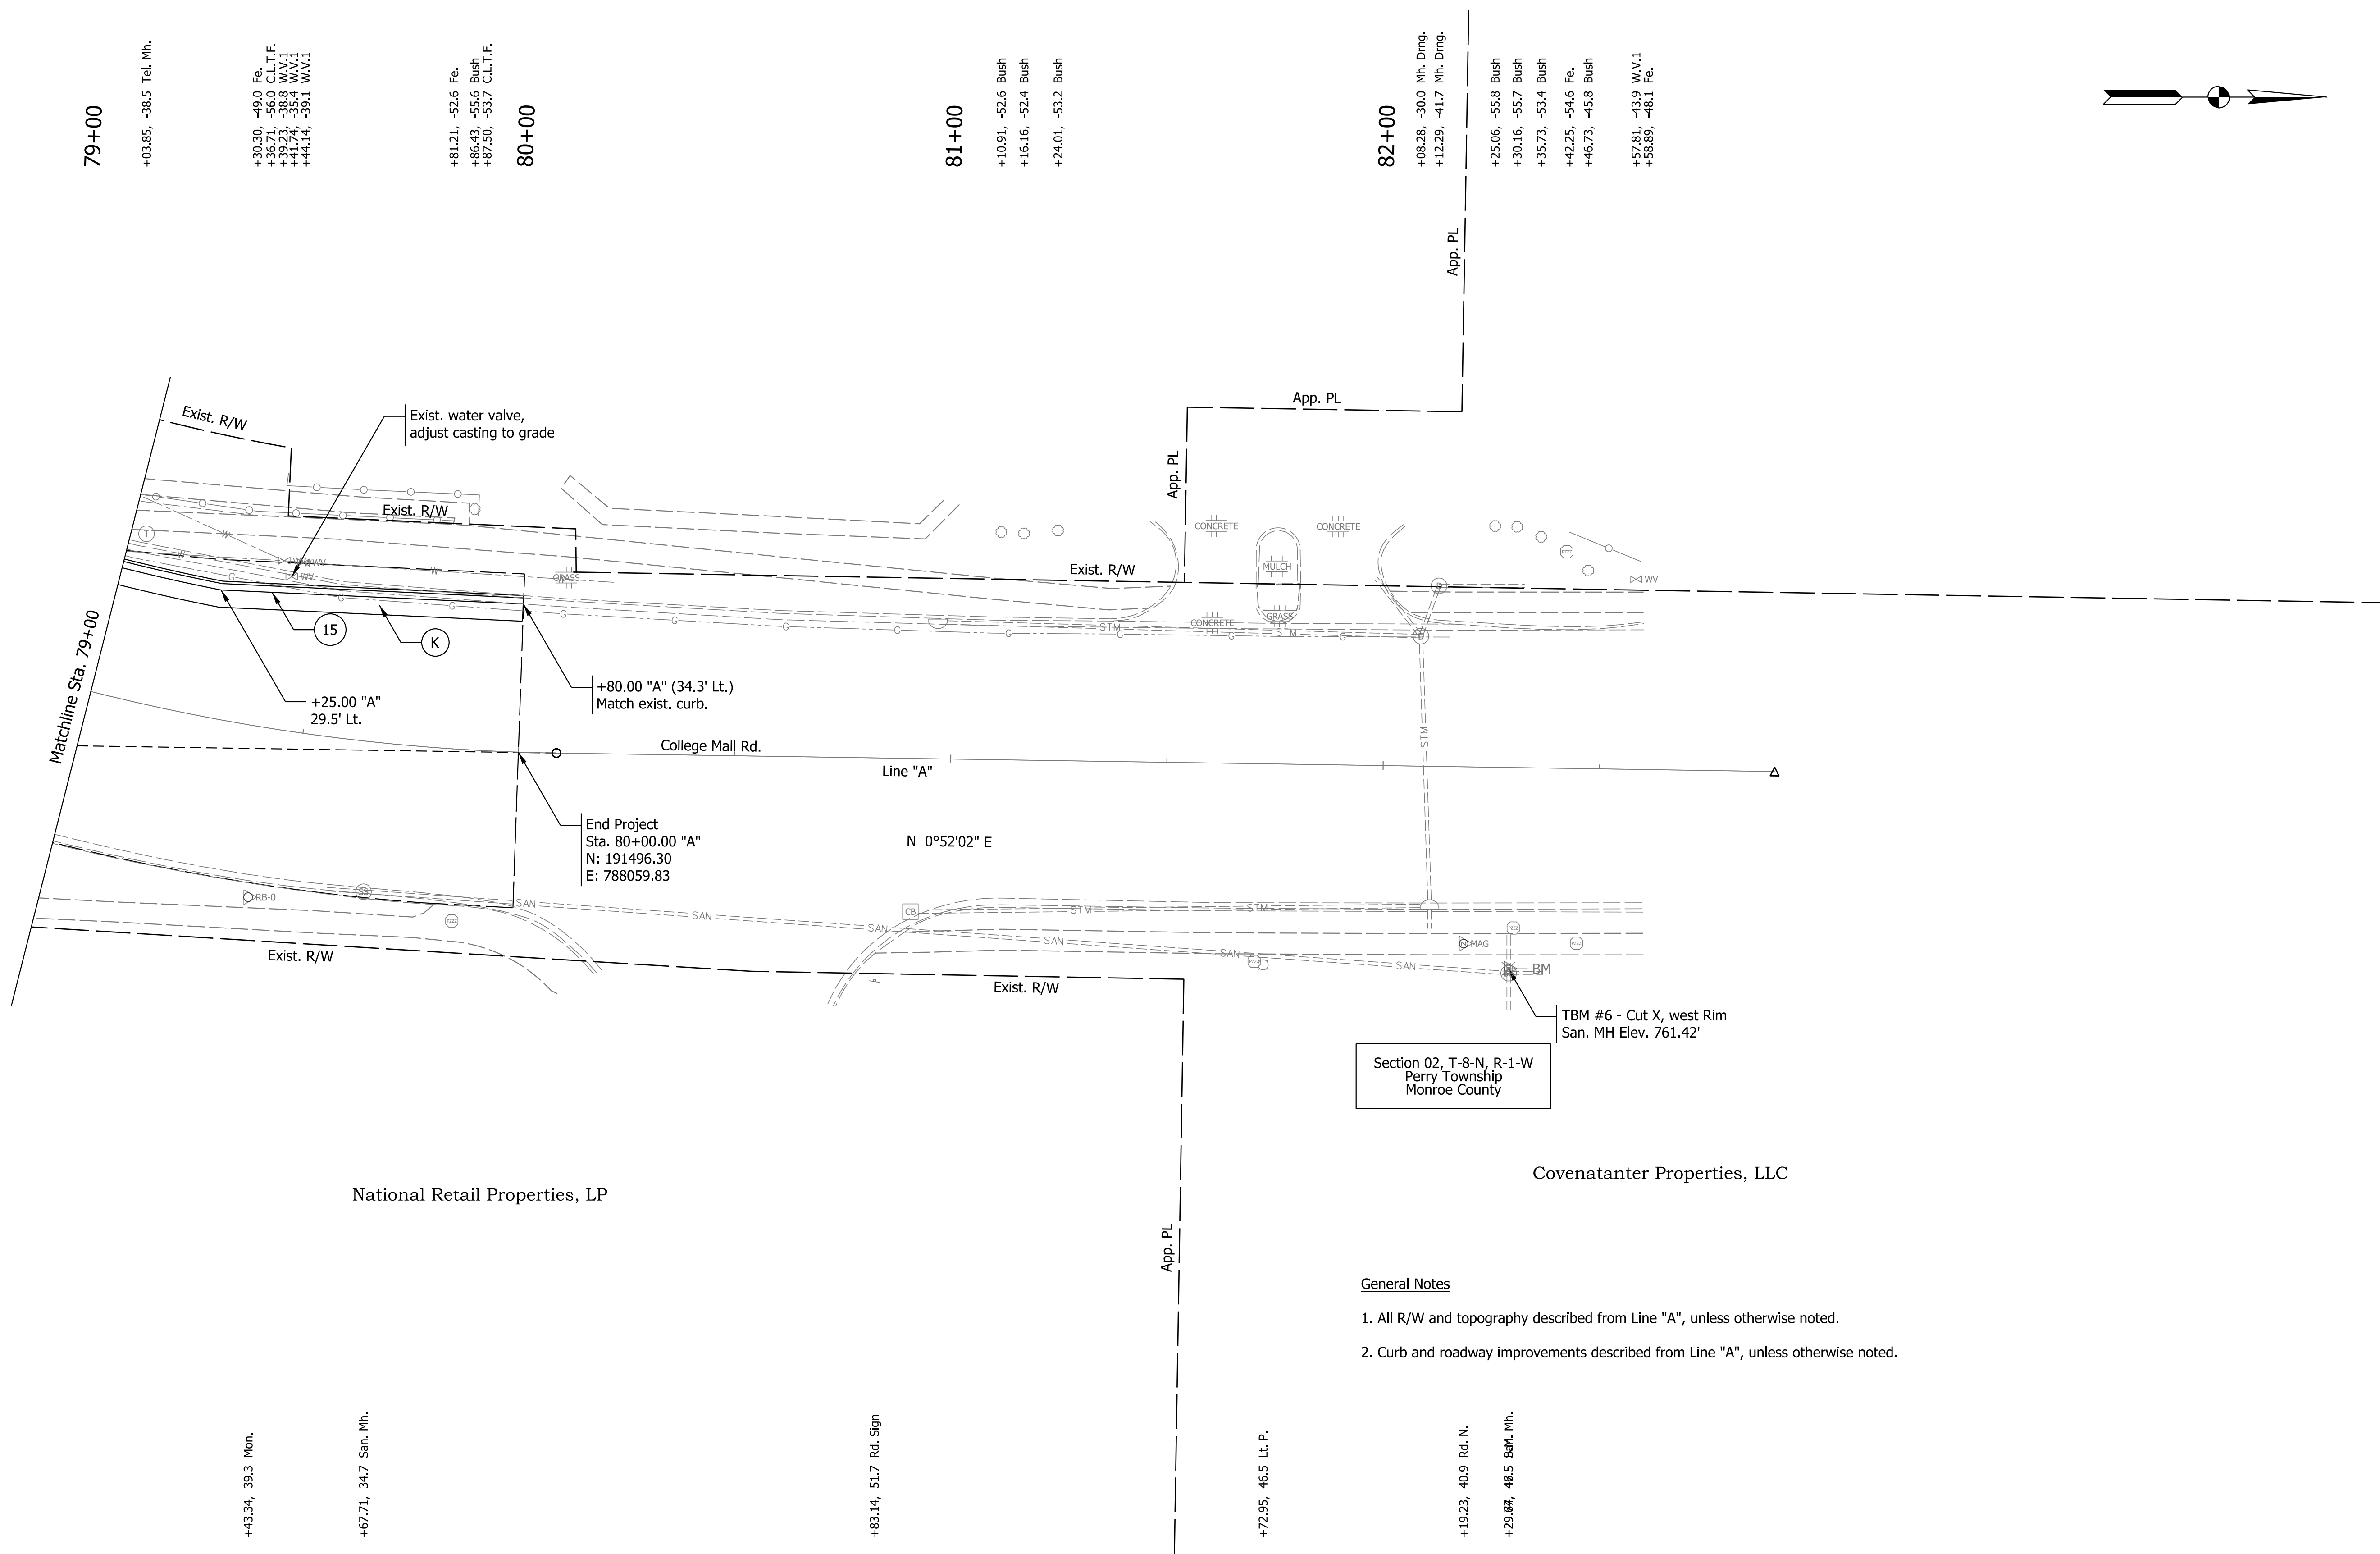


- General Notes**
- All R/W and topography described from Line "A", unless otherwise noted.
 - Curb and roadway improvements described from Line "A", unless otherwise noted.

 

INDIANA
DEPARTMENT OF TRANSPORTATION

PLAN SHEET
LINE "S-1-A"
STA. 2+00.00 TO STA. 8+00.00

T:\188456\Roadway\Sheet Files\Sht Plan 20_11.dgn

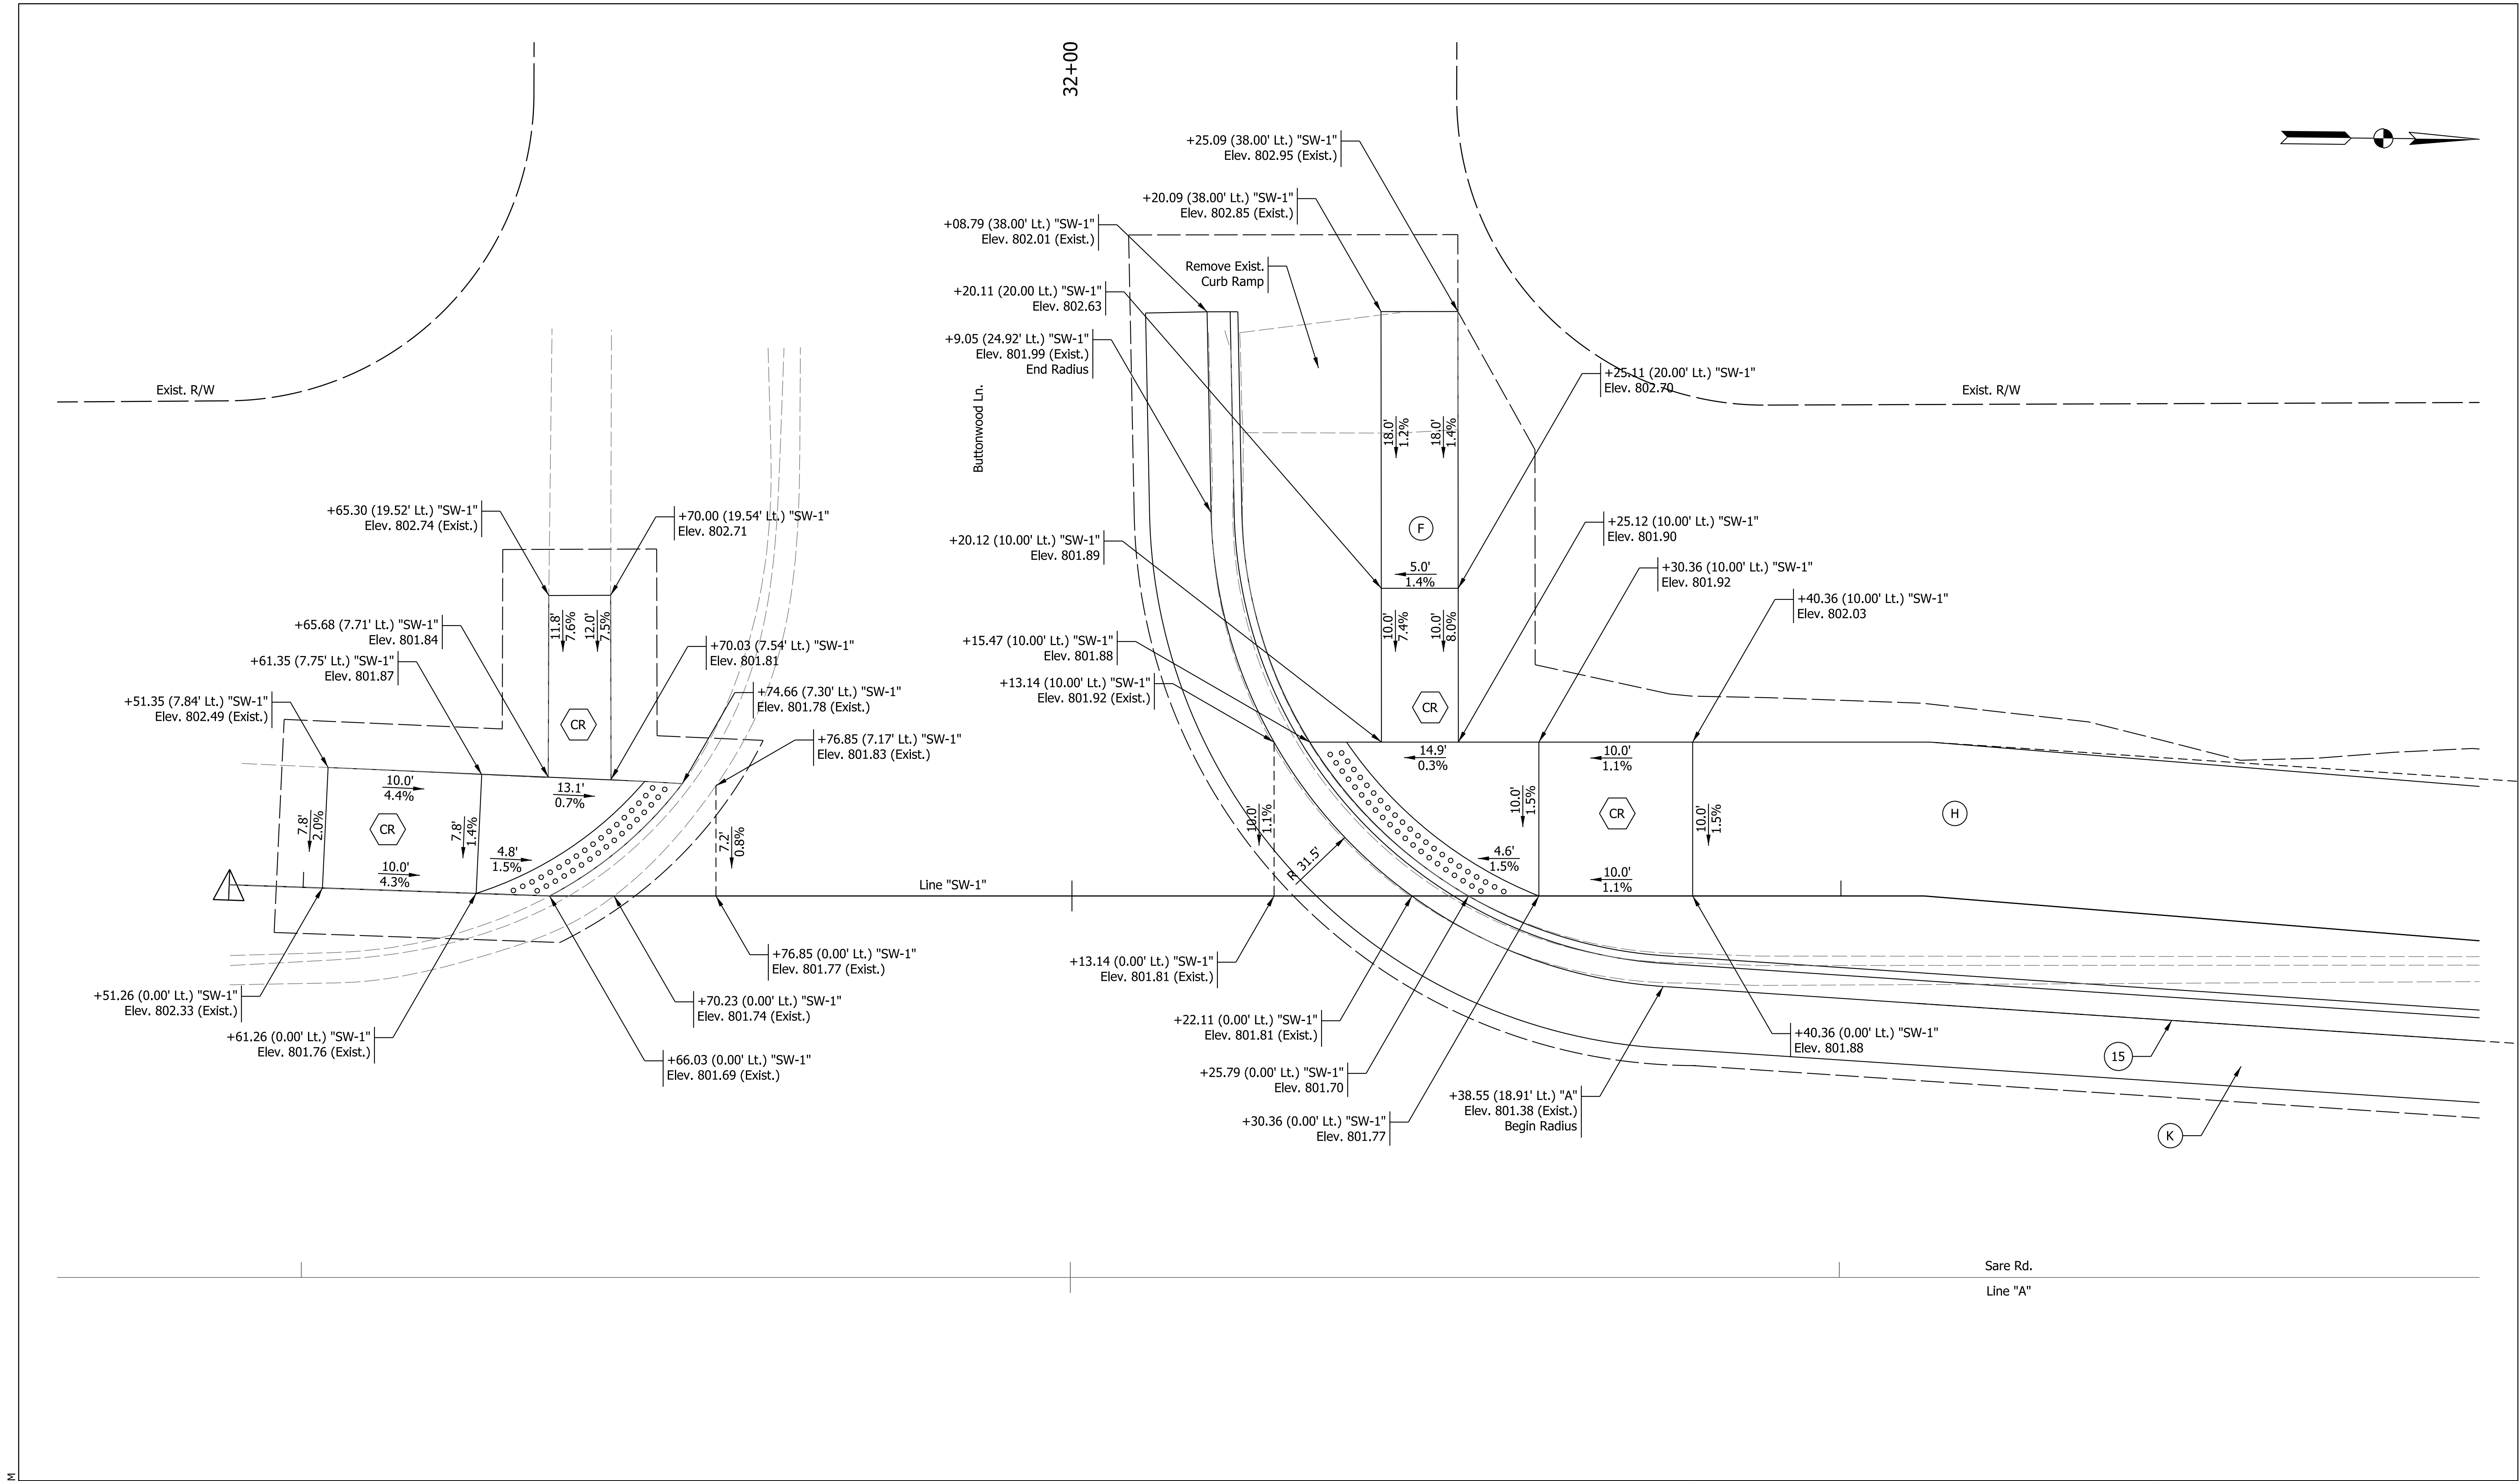

Plot: 12/4/2019 11:03 AM

H

HMA For Sidewalk

F

Sidewalk, Concrete

CR

Curb Ramp

K

HMA Patching, Type C

13

Curb, Concrete

15

Curb and Gutter, Concrete, Modified

22

Center Curb, D, Concrete

30

Cut Wall

31

Hand Rail, Pedestrian

JOHN L. BOWEN

REGISTERED

No.

PE10707582

STATE OF

INDIANA

PROFESSIONAL ENGINEER

RECOMMENDED FOR APPROVAL

John Brown

DESIGN ENGINEER

11/25/2019

DATE

DESIGNED: PJF

DRAWN: PJF

CHECKED: JLB

CHECKED: JLB

INDIANA
DEPARTMENT OF TRANSPORTATION


INTERSECTION DETAILS
BUTTONWOOD LN.

HORIZONTAL SCALE	BRIDGE FILE
1"=5'	
VERTICAL SCALE	DESIGNATION
N/A	1700736
SURVEY BOOK	SHEETS
	35 of 97
CONTRACT	PROJECT
R-40294	1700736

Plot: 12/4/2019 11:03 AM

T:\188456\Roadway\Sheet Files\Sht IntDet 05_02.dgn

- | | | | | | |
|------|--------------------|------|-------------------------------------|------|--------------------------|
| (H) | HMA For Sidewalk | (K) | HMA Patching, Type C | (22) | Center Curb, D, Concrete |
| (F) | Sidewalk, Concrete | (13) | Curb, Concrete | (30) | Cut Wall |
| (CR) | Curb Ramp | (15) | Curb and Gutter, Concrete, Modified | (31) | Hand Rail, Pedestrian |

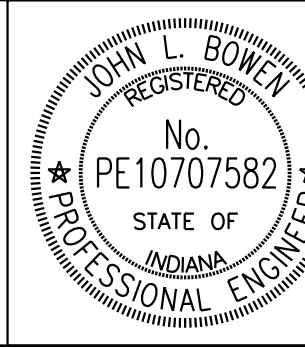



RECOMMENDED FOR APPROVAL	<i>John Bowen</i>	DESIGN ENGINEER	11/25/2019	DATE
DESIGNED: PJF		DRAWN: PJF		
CHECKED: JLB		CHECKED: JLB		

INDIANA
DEPARTMENT OF TRANSPORTATION

INTERSECTION DETAILS
SPICEWOOD LN.


HORIZONTAL SCALE	BRIDGE FILE	
1"=5'		
VERTICAL SCALE	DESIGNATION	
N/A	1700736	
SURVEY BOOK	SHEETS	
	36	of 97
CONTRACT	PROJECT	
R-40294	1700736	

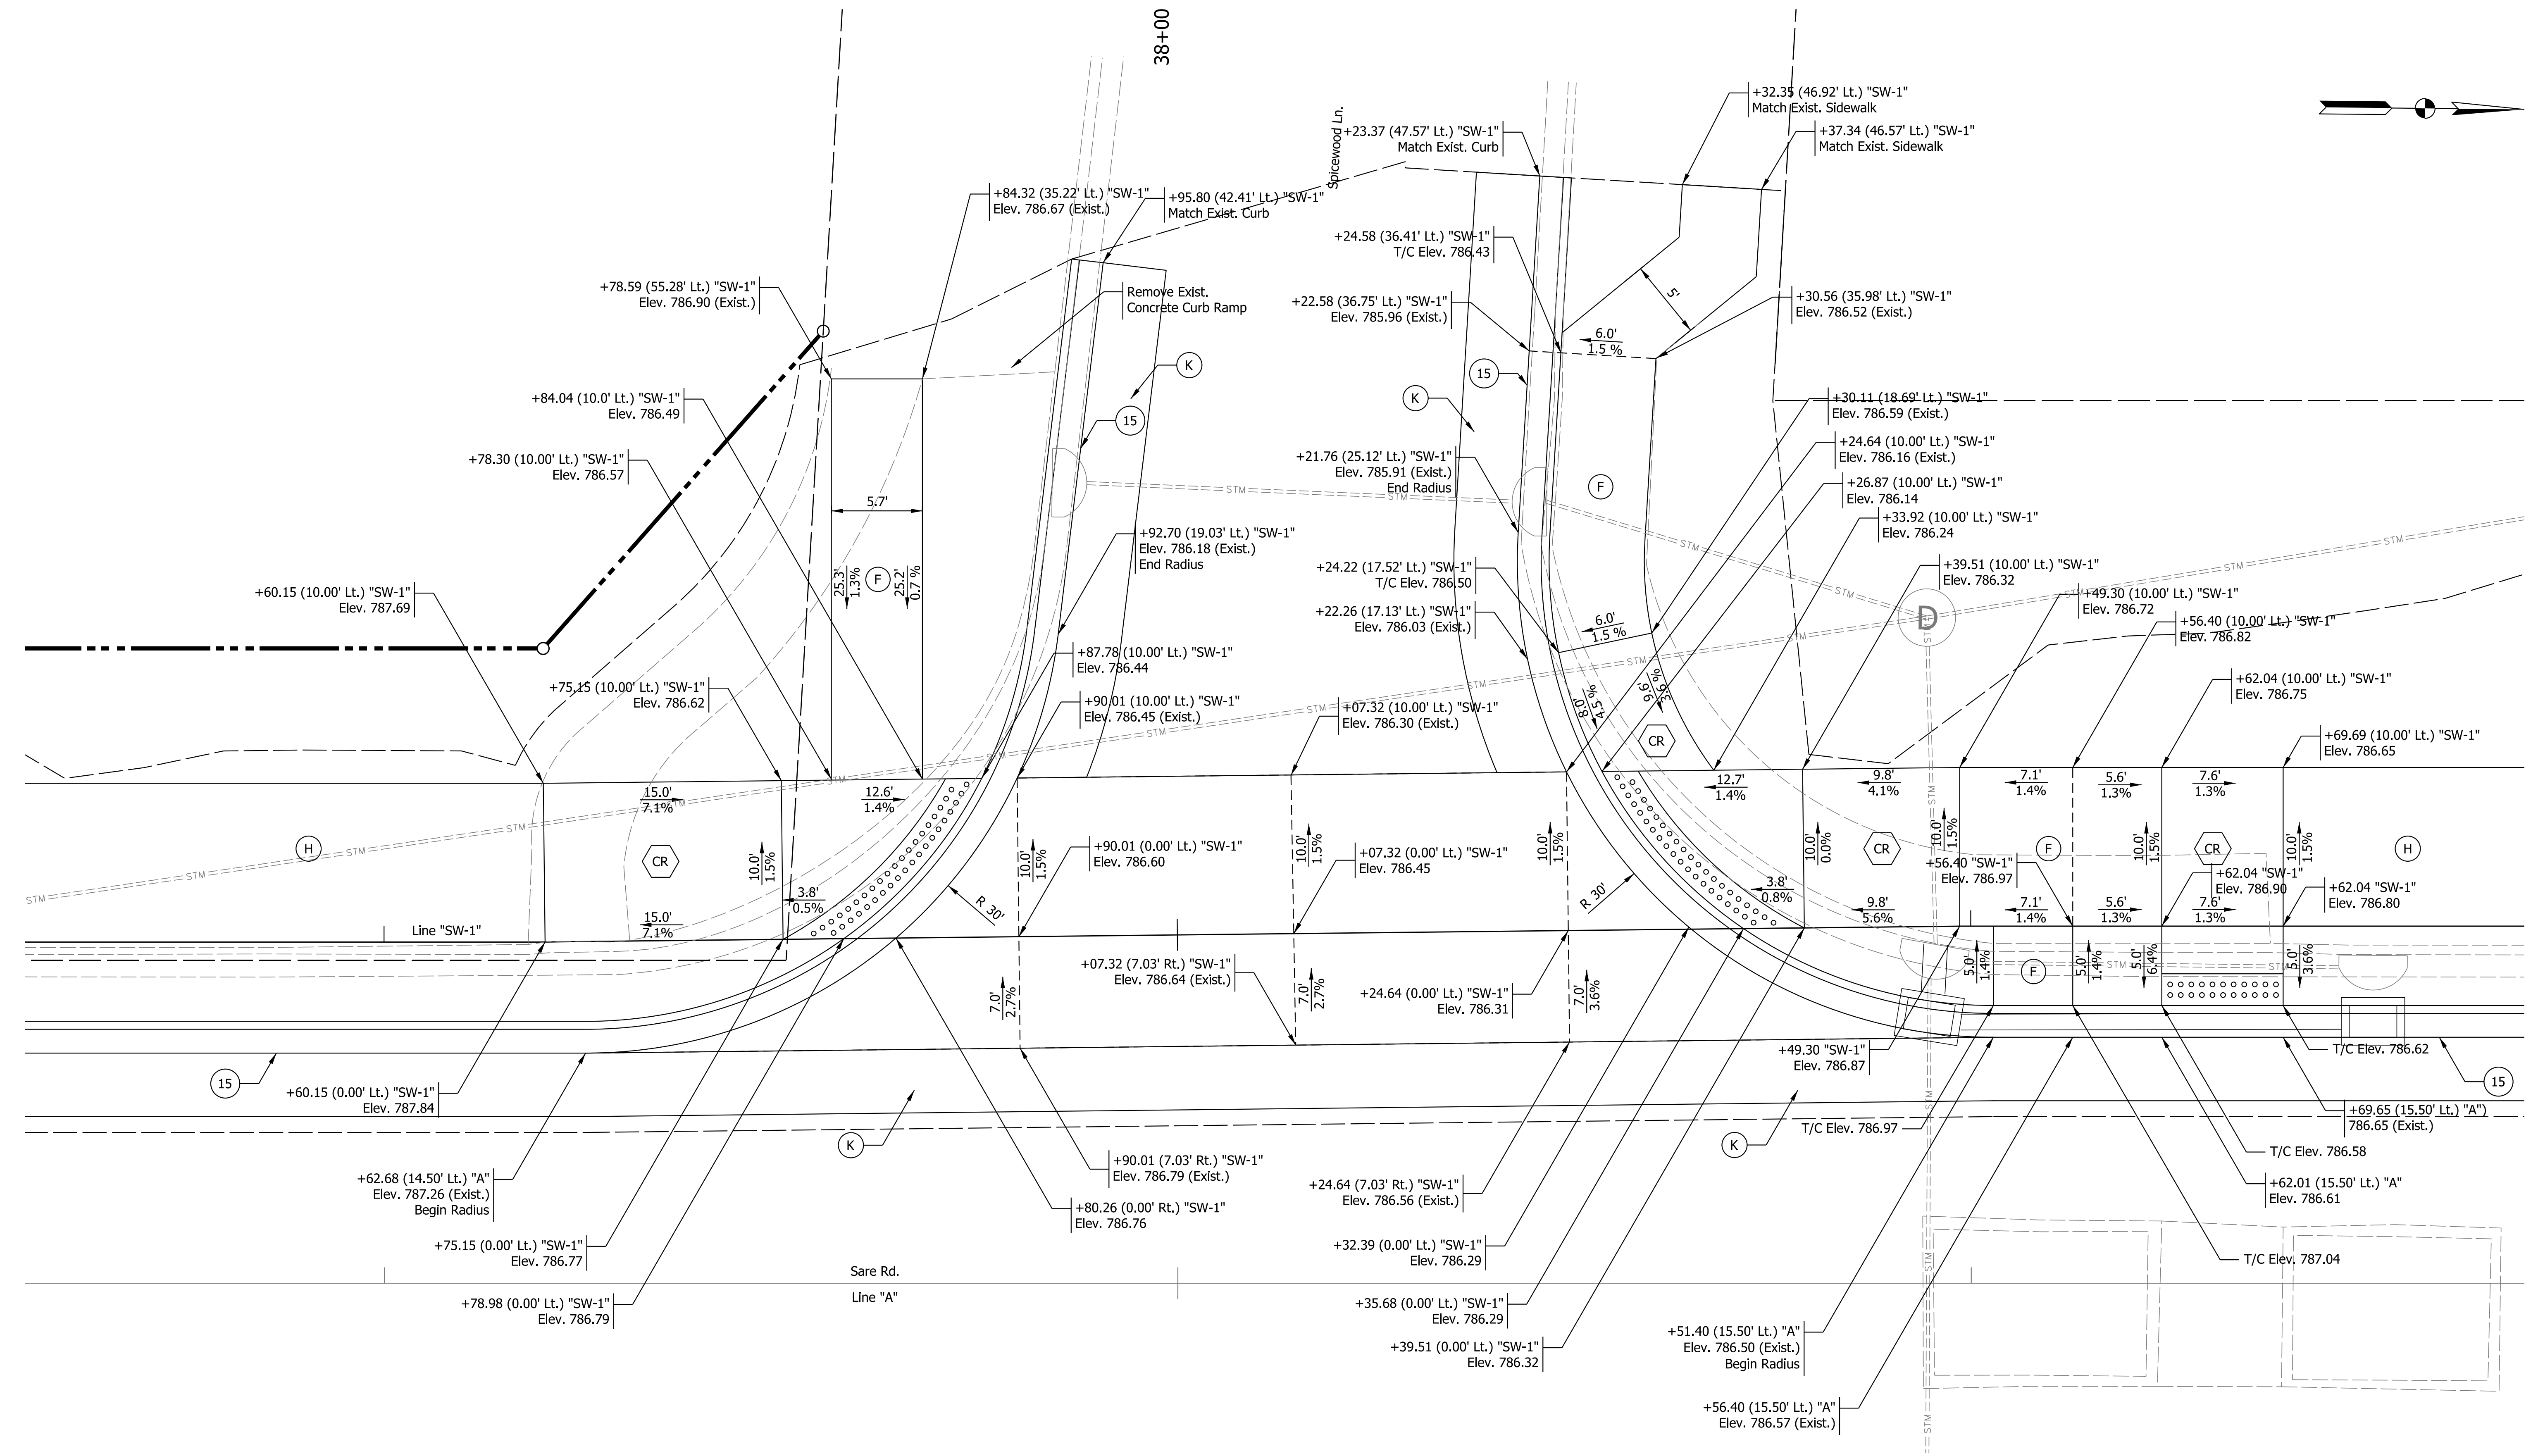

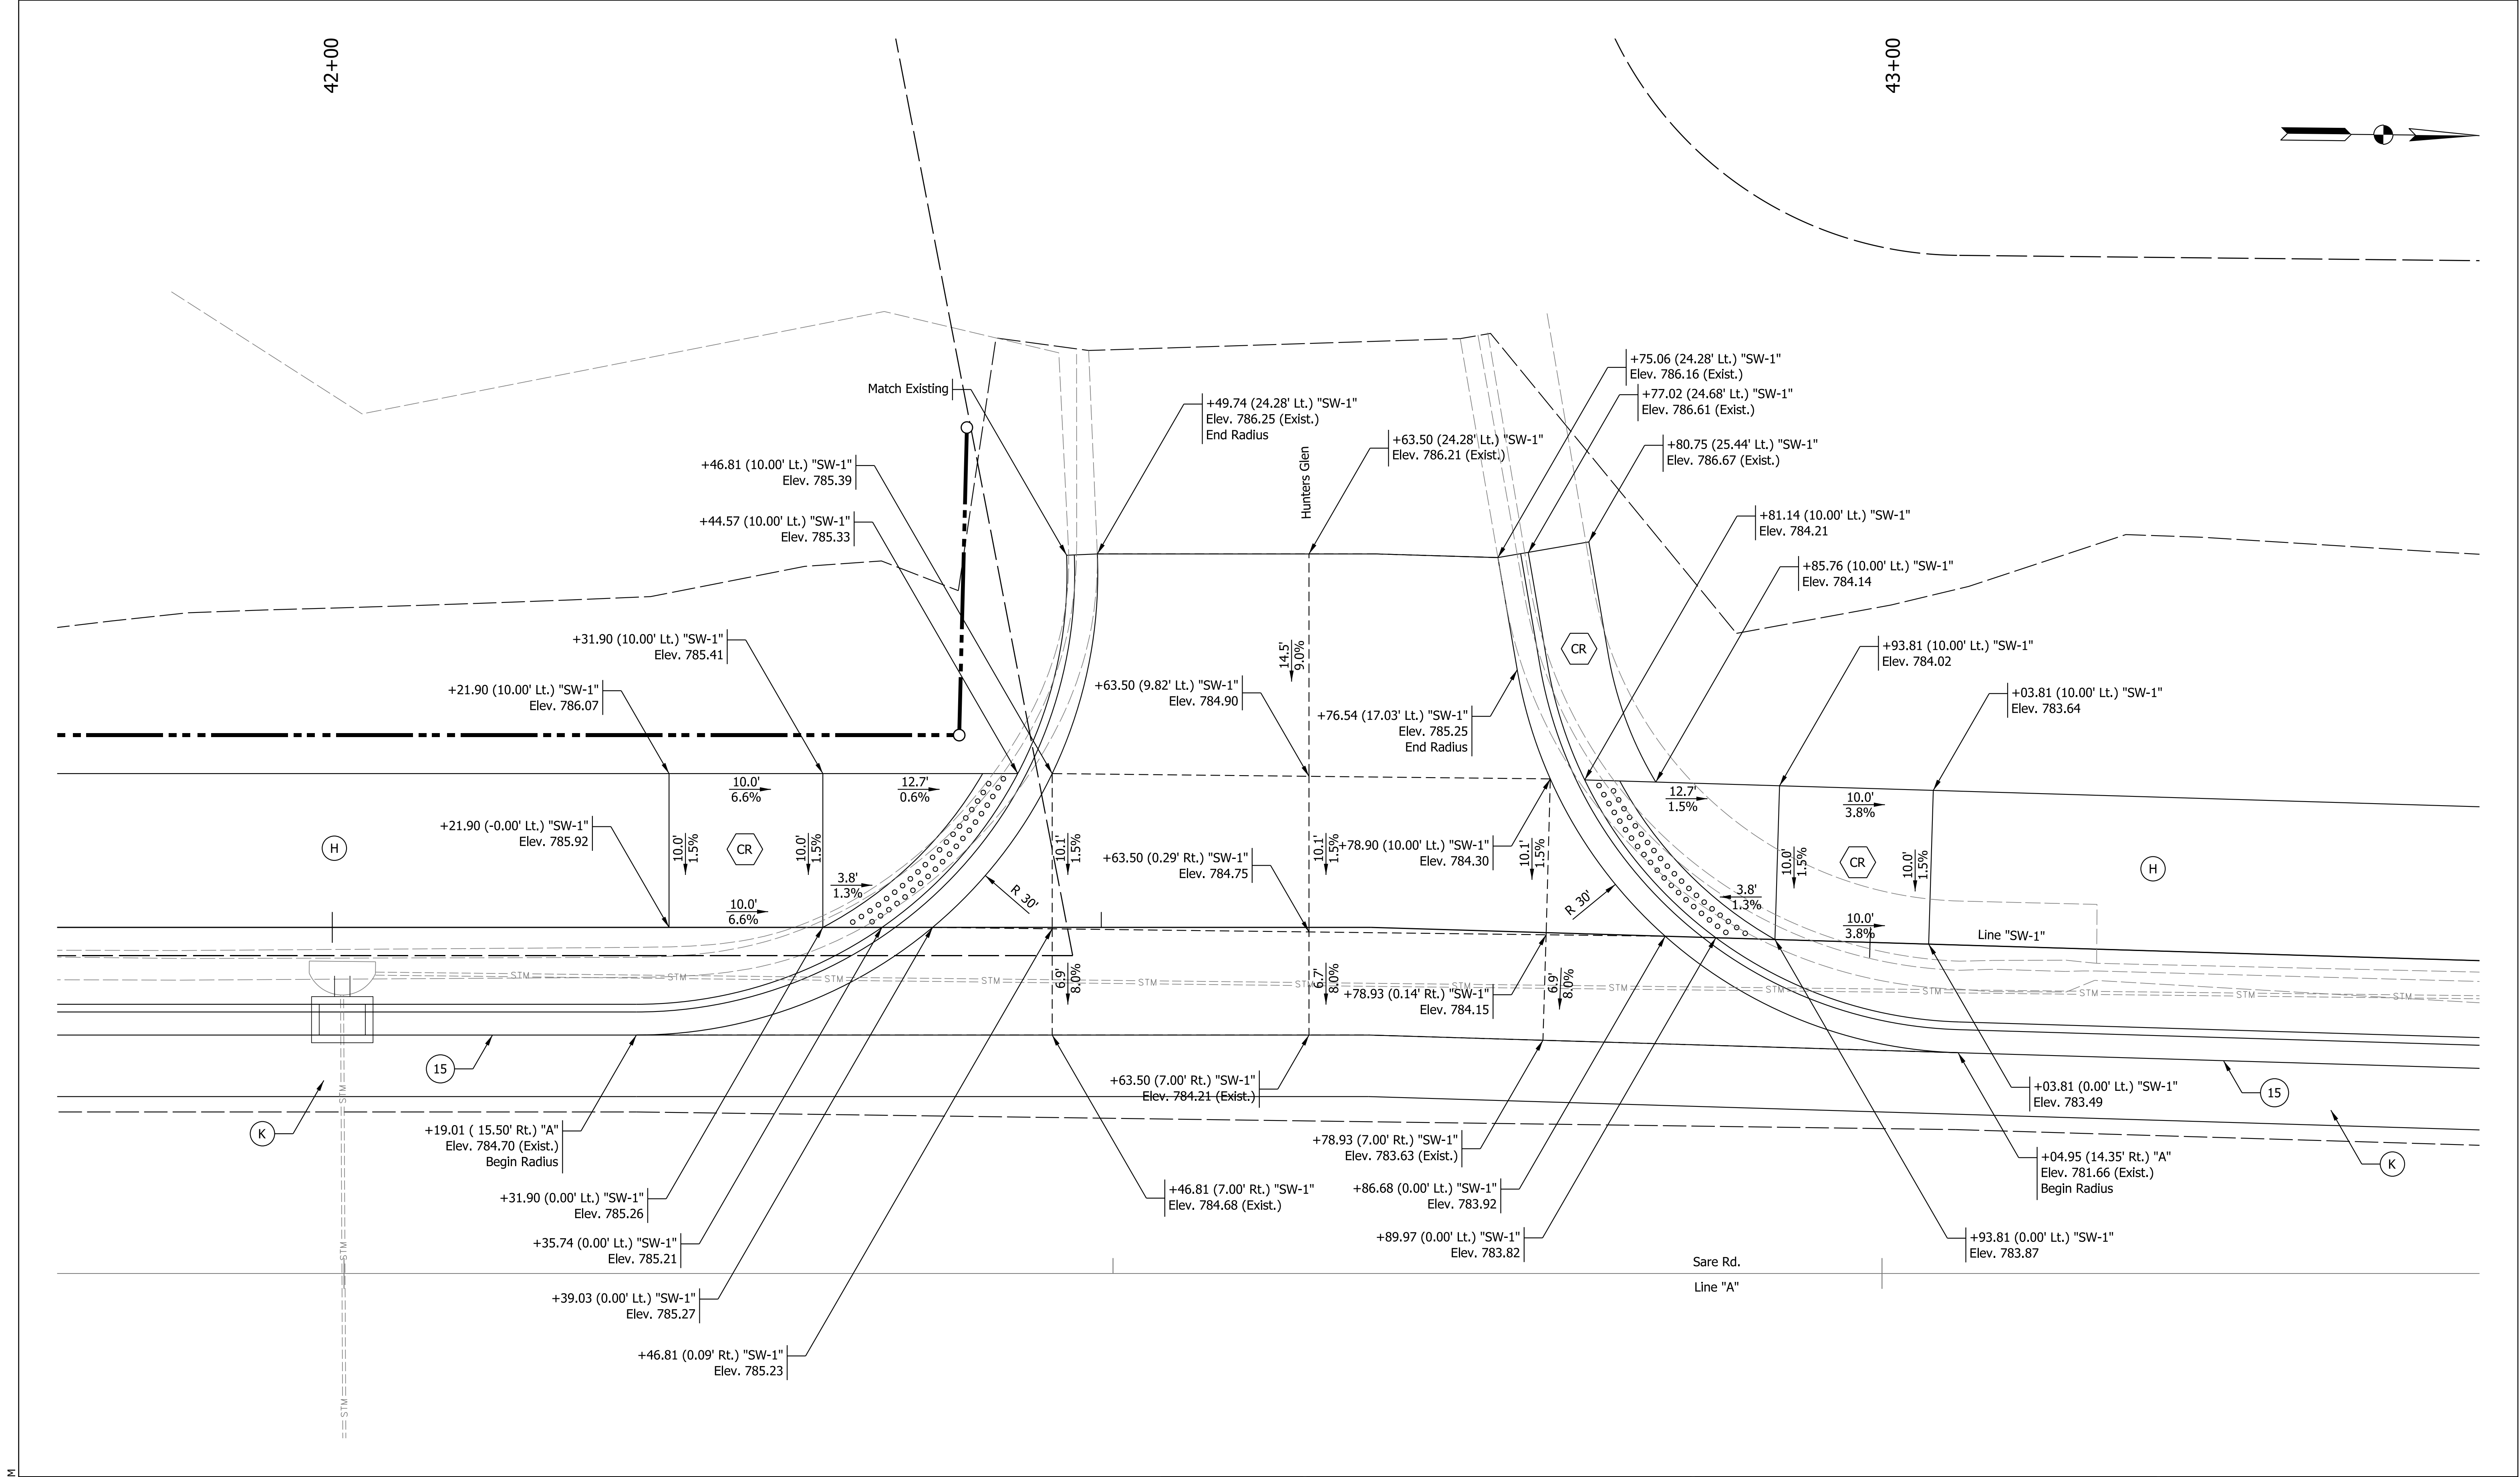

Plot: 12/4/2019 11:03 AM
T:\188456\Roadway\Sheet Files\Sht IntDet 05_03.dgn

- | | | | | | |
|------|--------------------|------|-------------------------------------|------|--------------------------|
| (H) | HMA For Sidewalk | (K) | HMA Patching, Type C | (22) | Center Curb, D, Concrete |
| (F) | Sidewalk, Concrete | (13) | Curb, Concrete | (30) | Cut Wall |
| (CR) | Curb Ramp | (15) | Curb and Gutter, Concrete, Modified | (31) | Hand Rail, Pedestrian |

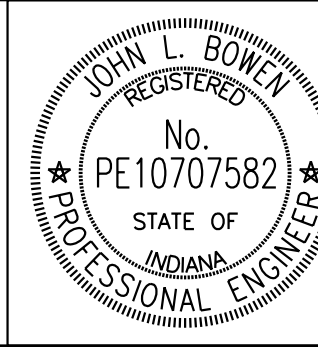


RECOMMENDED FOR APPROVAL	<i>John Bowen</i>	DESIGN ENGINEER	11/25/2019	DATE
DESIGNED: PJF	DRAWN: PJF			
CHECKED: JLB	CHECKED: JLB			

INDIANA
DEPARTMENT OF TRANSPORTATION


INTERSECTION DETAILS
HUNTER GLEN

HORIZONTAL SCALE	BRIDGE FILE
1"=5'	
VERTICAL SCALE	DESIGNATION
N/A	1700736
SURVEY BOOK	SHEETS
	37 of 97
CONTRACT	PROJECT
R-40294	1700736

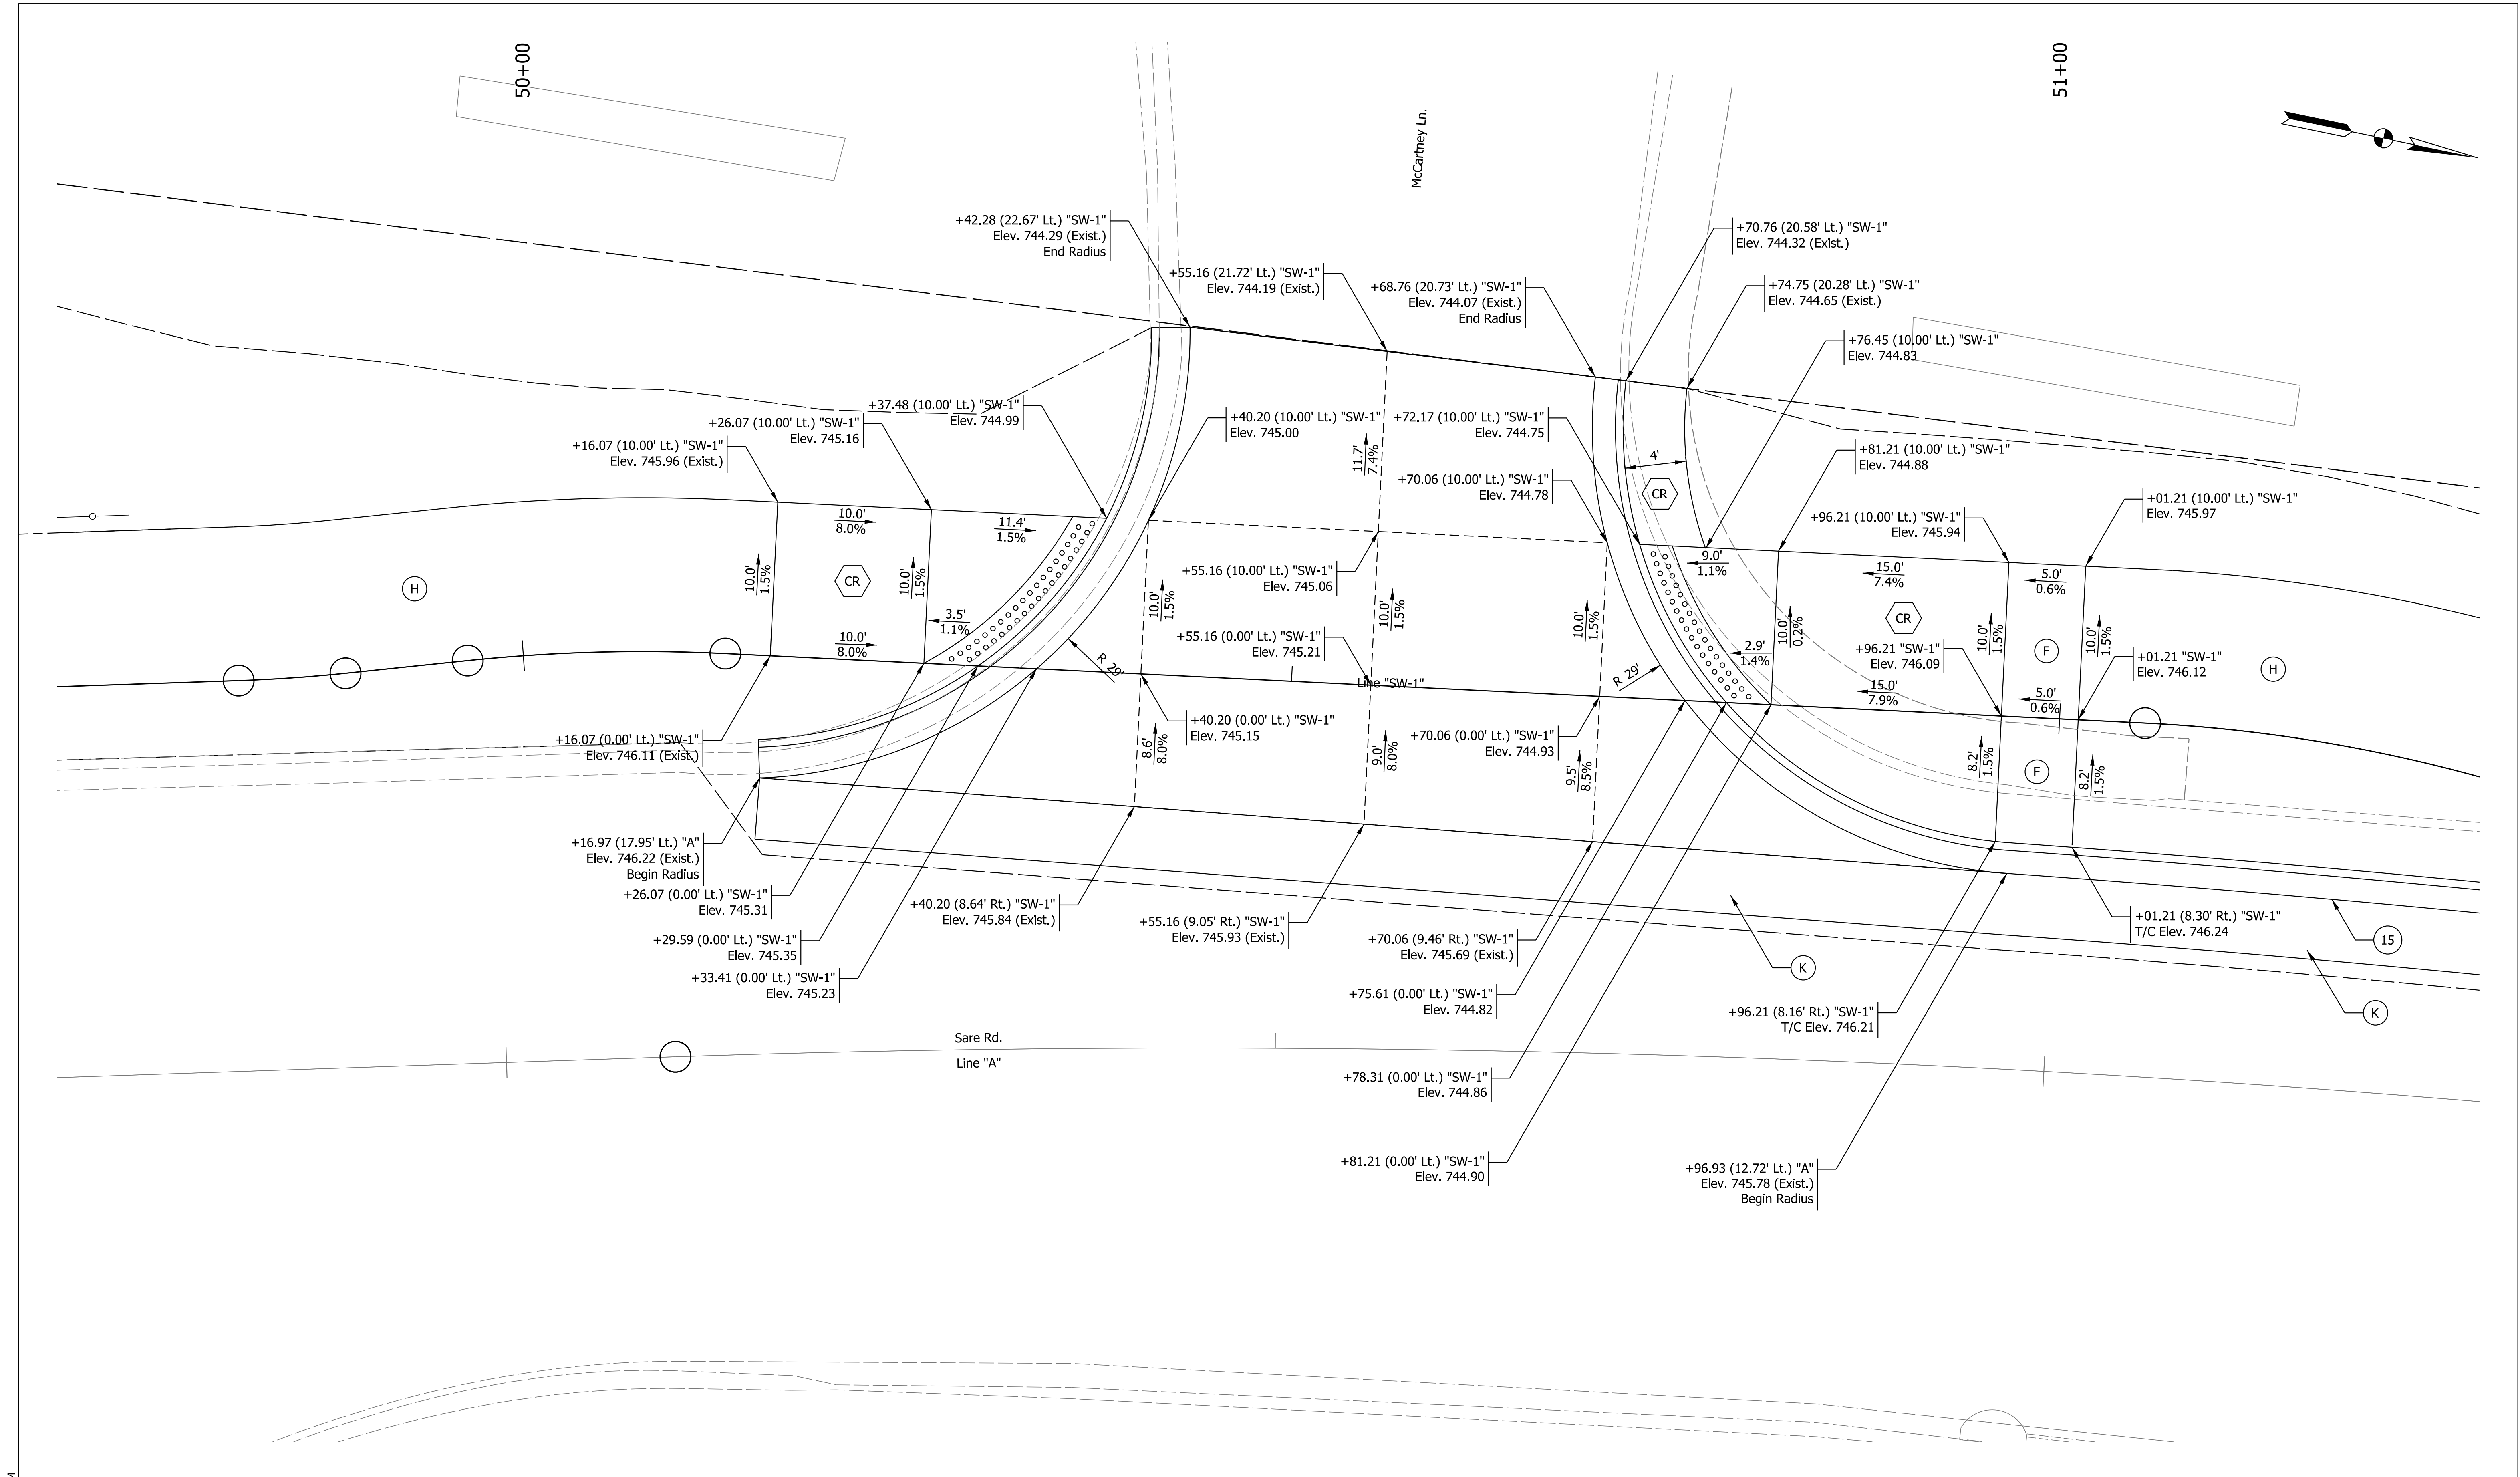

Plot: 12/4/2019 11:03 AM
T:\188456\Roadway\Sheet Files\Sht IntDet 05_04.dgn


- | | | |
|------------------------|--|-------------------------------|
| (H) HMA For Sidewalk | (K) HMA Patching, Type C | (22) Center Curb, D, Concrete |
| (F) Sidewalk, Concrete | (13) Curb, Concrete | (30) Cut Wall |
| (CR) Curb Ramp | (15) Curb and Gutter, Concrete, Modified | (31) Hand Rail, Pedestrian |

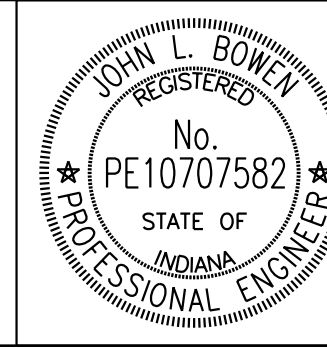

RECOMMENDED FOR APPROVAL <i>John Bowen</i>	
DESIGNED: PJF	DRAWN: PJF
CHECKED: JLB	CHECKED: JLB

INDIANA DEPARTMENT OF TRANSPORTATION	
INTERSECTION DETAILS MCCARTNEY LN.	

HORIZONTAL SCALE 1"=5'	BRIDGE FILE	
VERTICAL SCALE N/A	DESIGNATION 1700736	
SURVEY BOOK	38	of 97
CONTRACT R-40294	PROJECT 1700736	

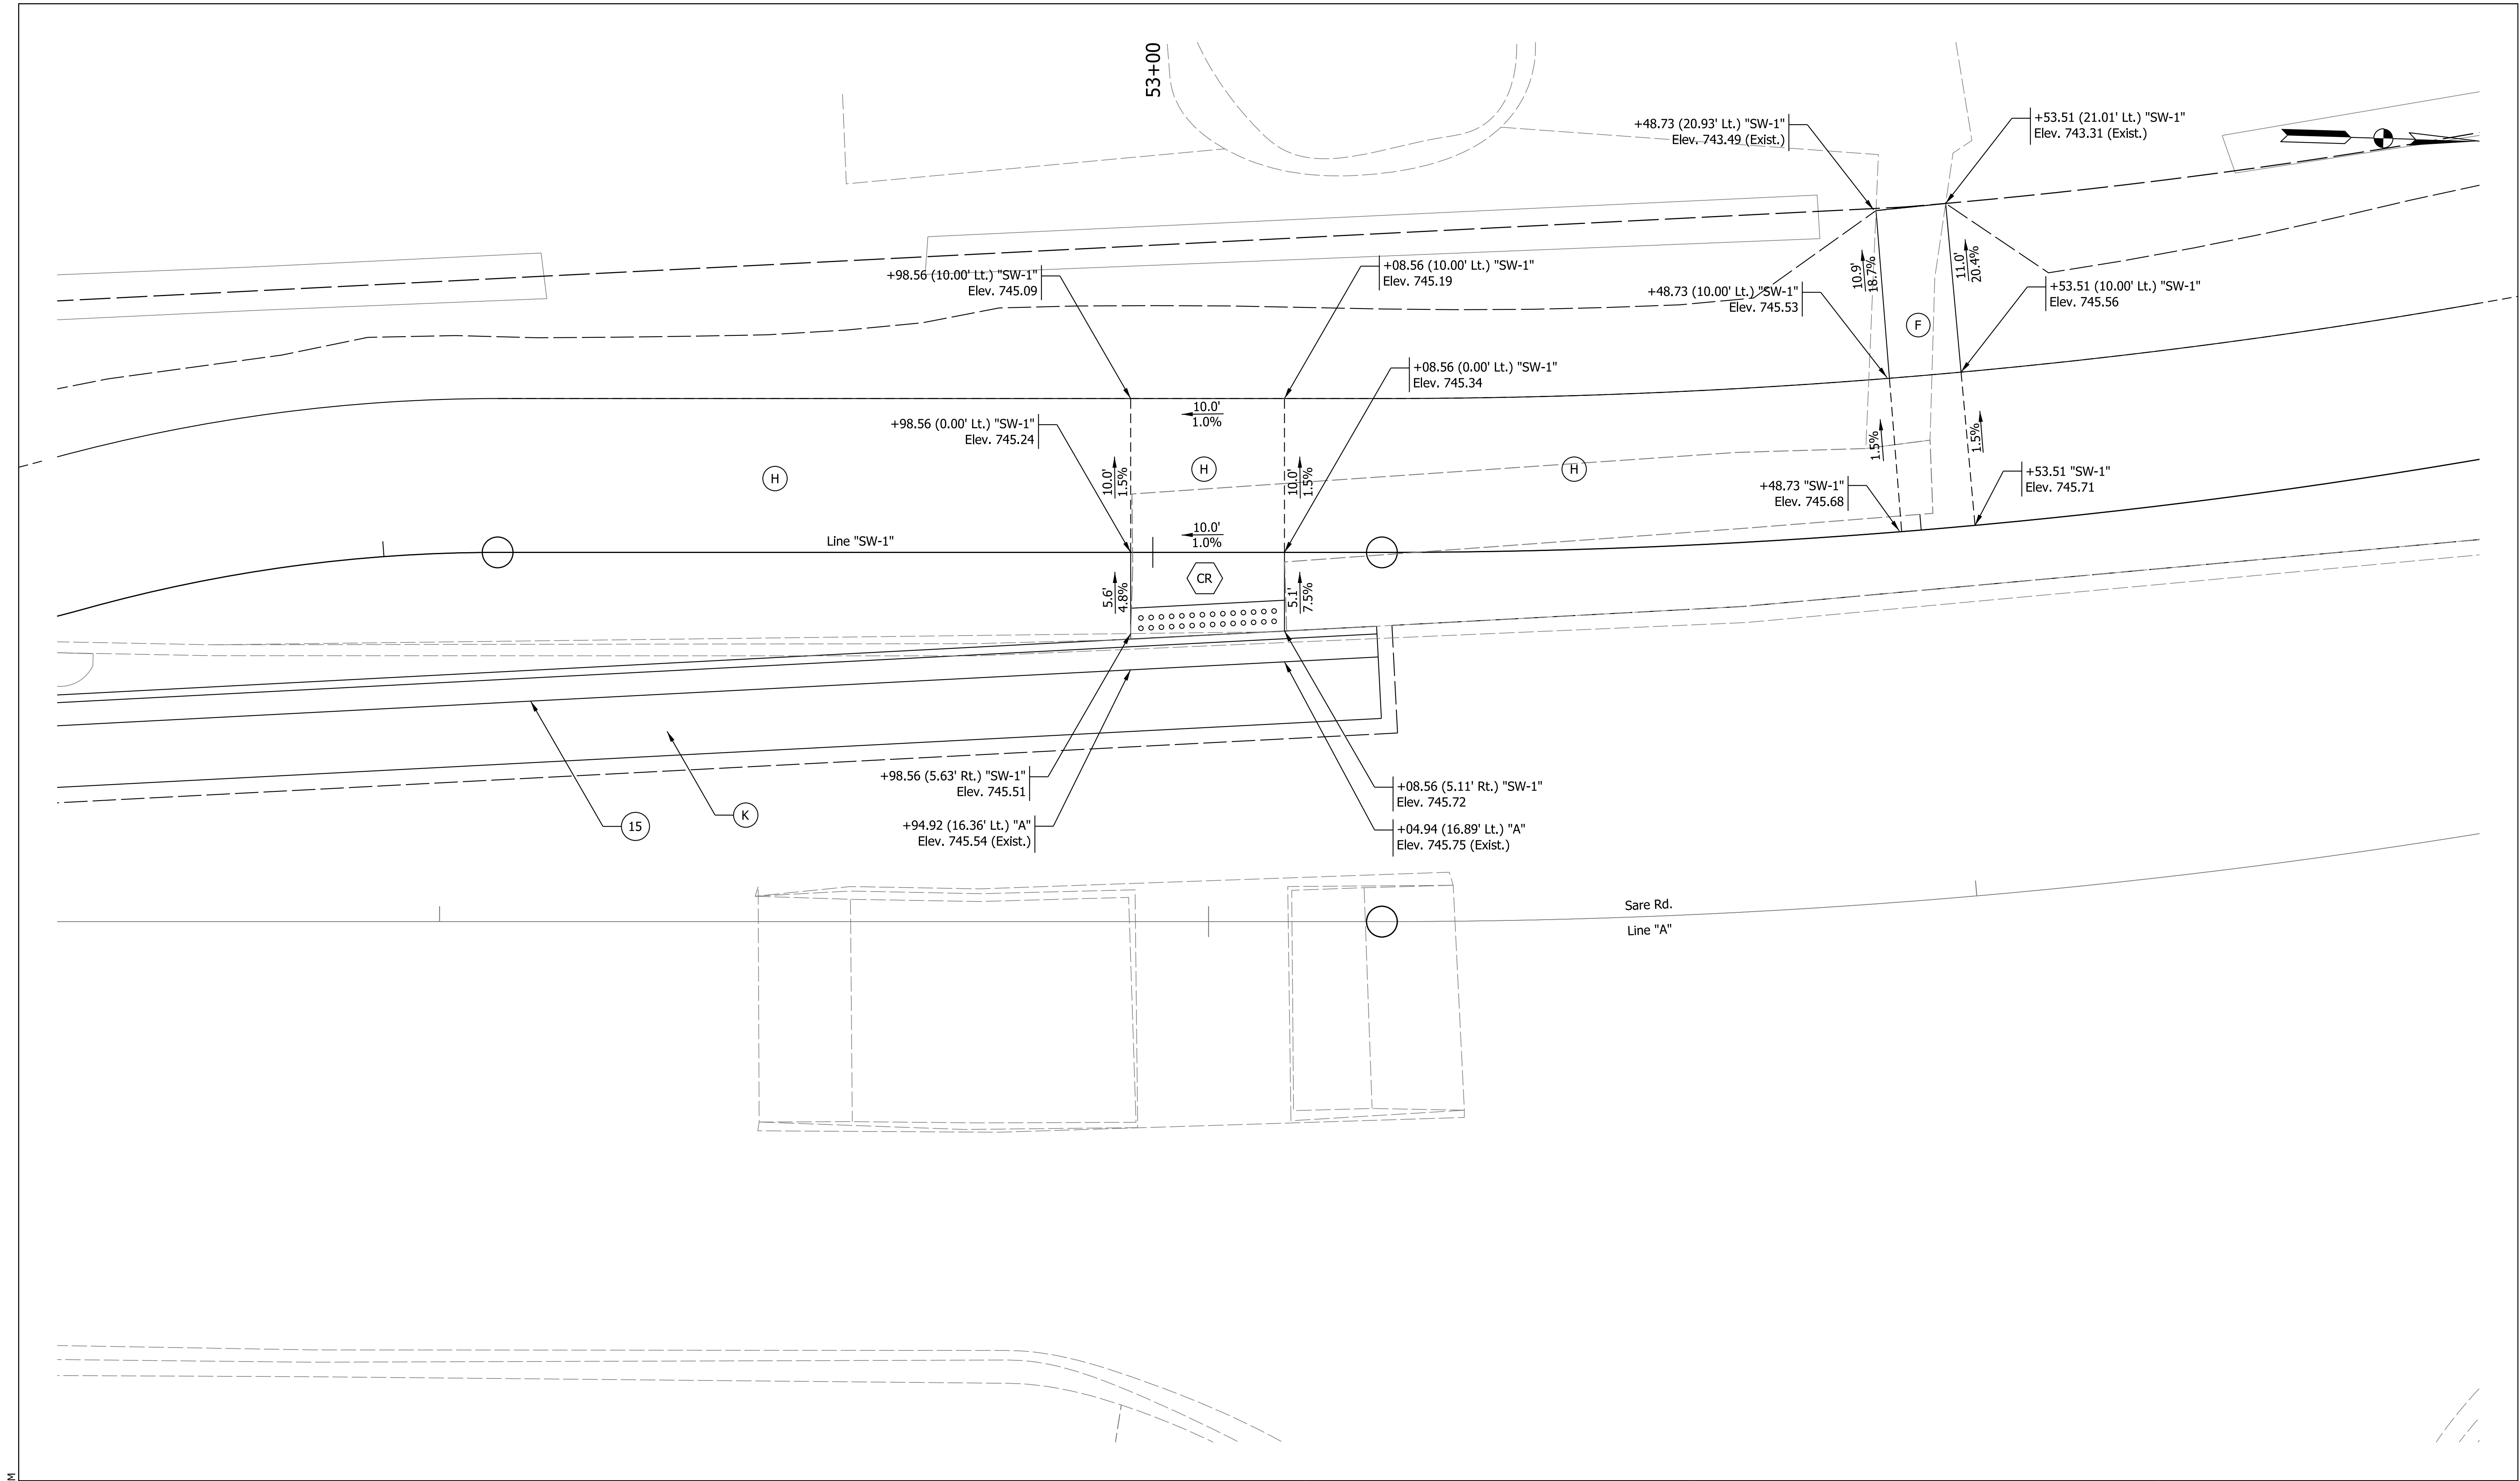

Plot: 12/4/2019 11:03 AM

H

HMA For Sidewalk

F

Sidewalk, Concrete

CR

Curb Ramp

K

HMA Patching, Type C

13

Curb, Concrete

15

Curb and Gutter, Concrete, Modified

22

Center Curb, D, Concrete

30

Cut Wall

31

Hand Rail, Pedestrian

JOHN L. BOWEN
REGISTERED
No.
PE10707582
STATE OF
INDIANA
PROFESSIONAL ENGINEER

RECOMMENDED
FOR APPROVAL

John Bowen

DESIGN ENGINEER

11/25/2019
DATE

DESIGNED: PJF

DRAWN: PJF

CHECKED: JLB


CHECKED: JLB

INDIANA
DEPARTMENT OF TRANSPORTATION

INTERSECTION DETAILS
CURB RAMP - STA. 53+00


HORIZONTAL SCALE	BRIDGE FILE
1"=5'	
VERTICAL SCALE	DESIGNATION
N/A	1700736
SURVEY BOOK	SHEETS
	39 of 97
CONTRACT	PROJECT
R-40294	1700736

T:\188456\Roadway\Sheet Files\Sht IntDet 05_05.dgn

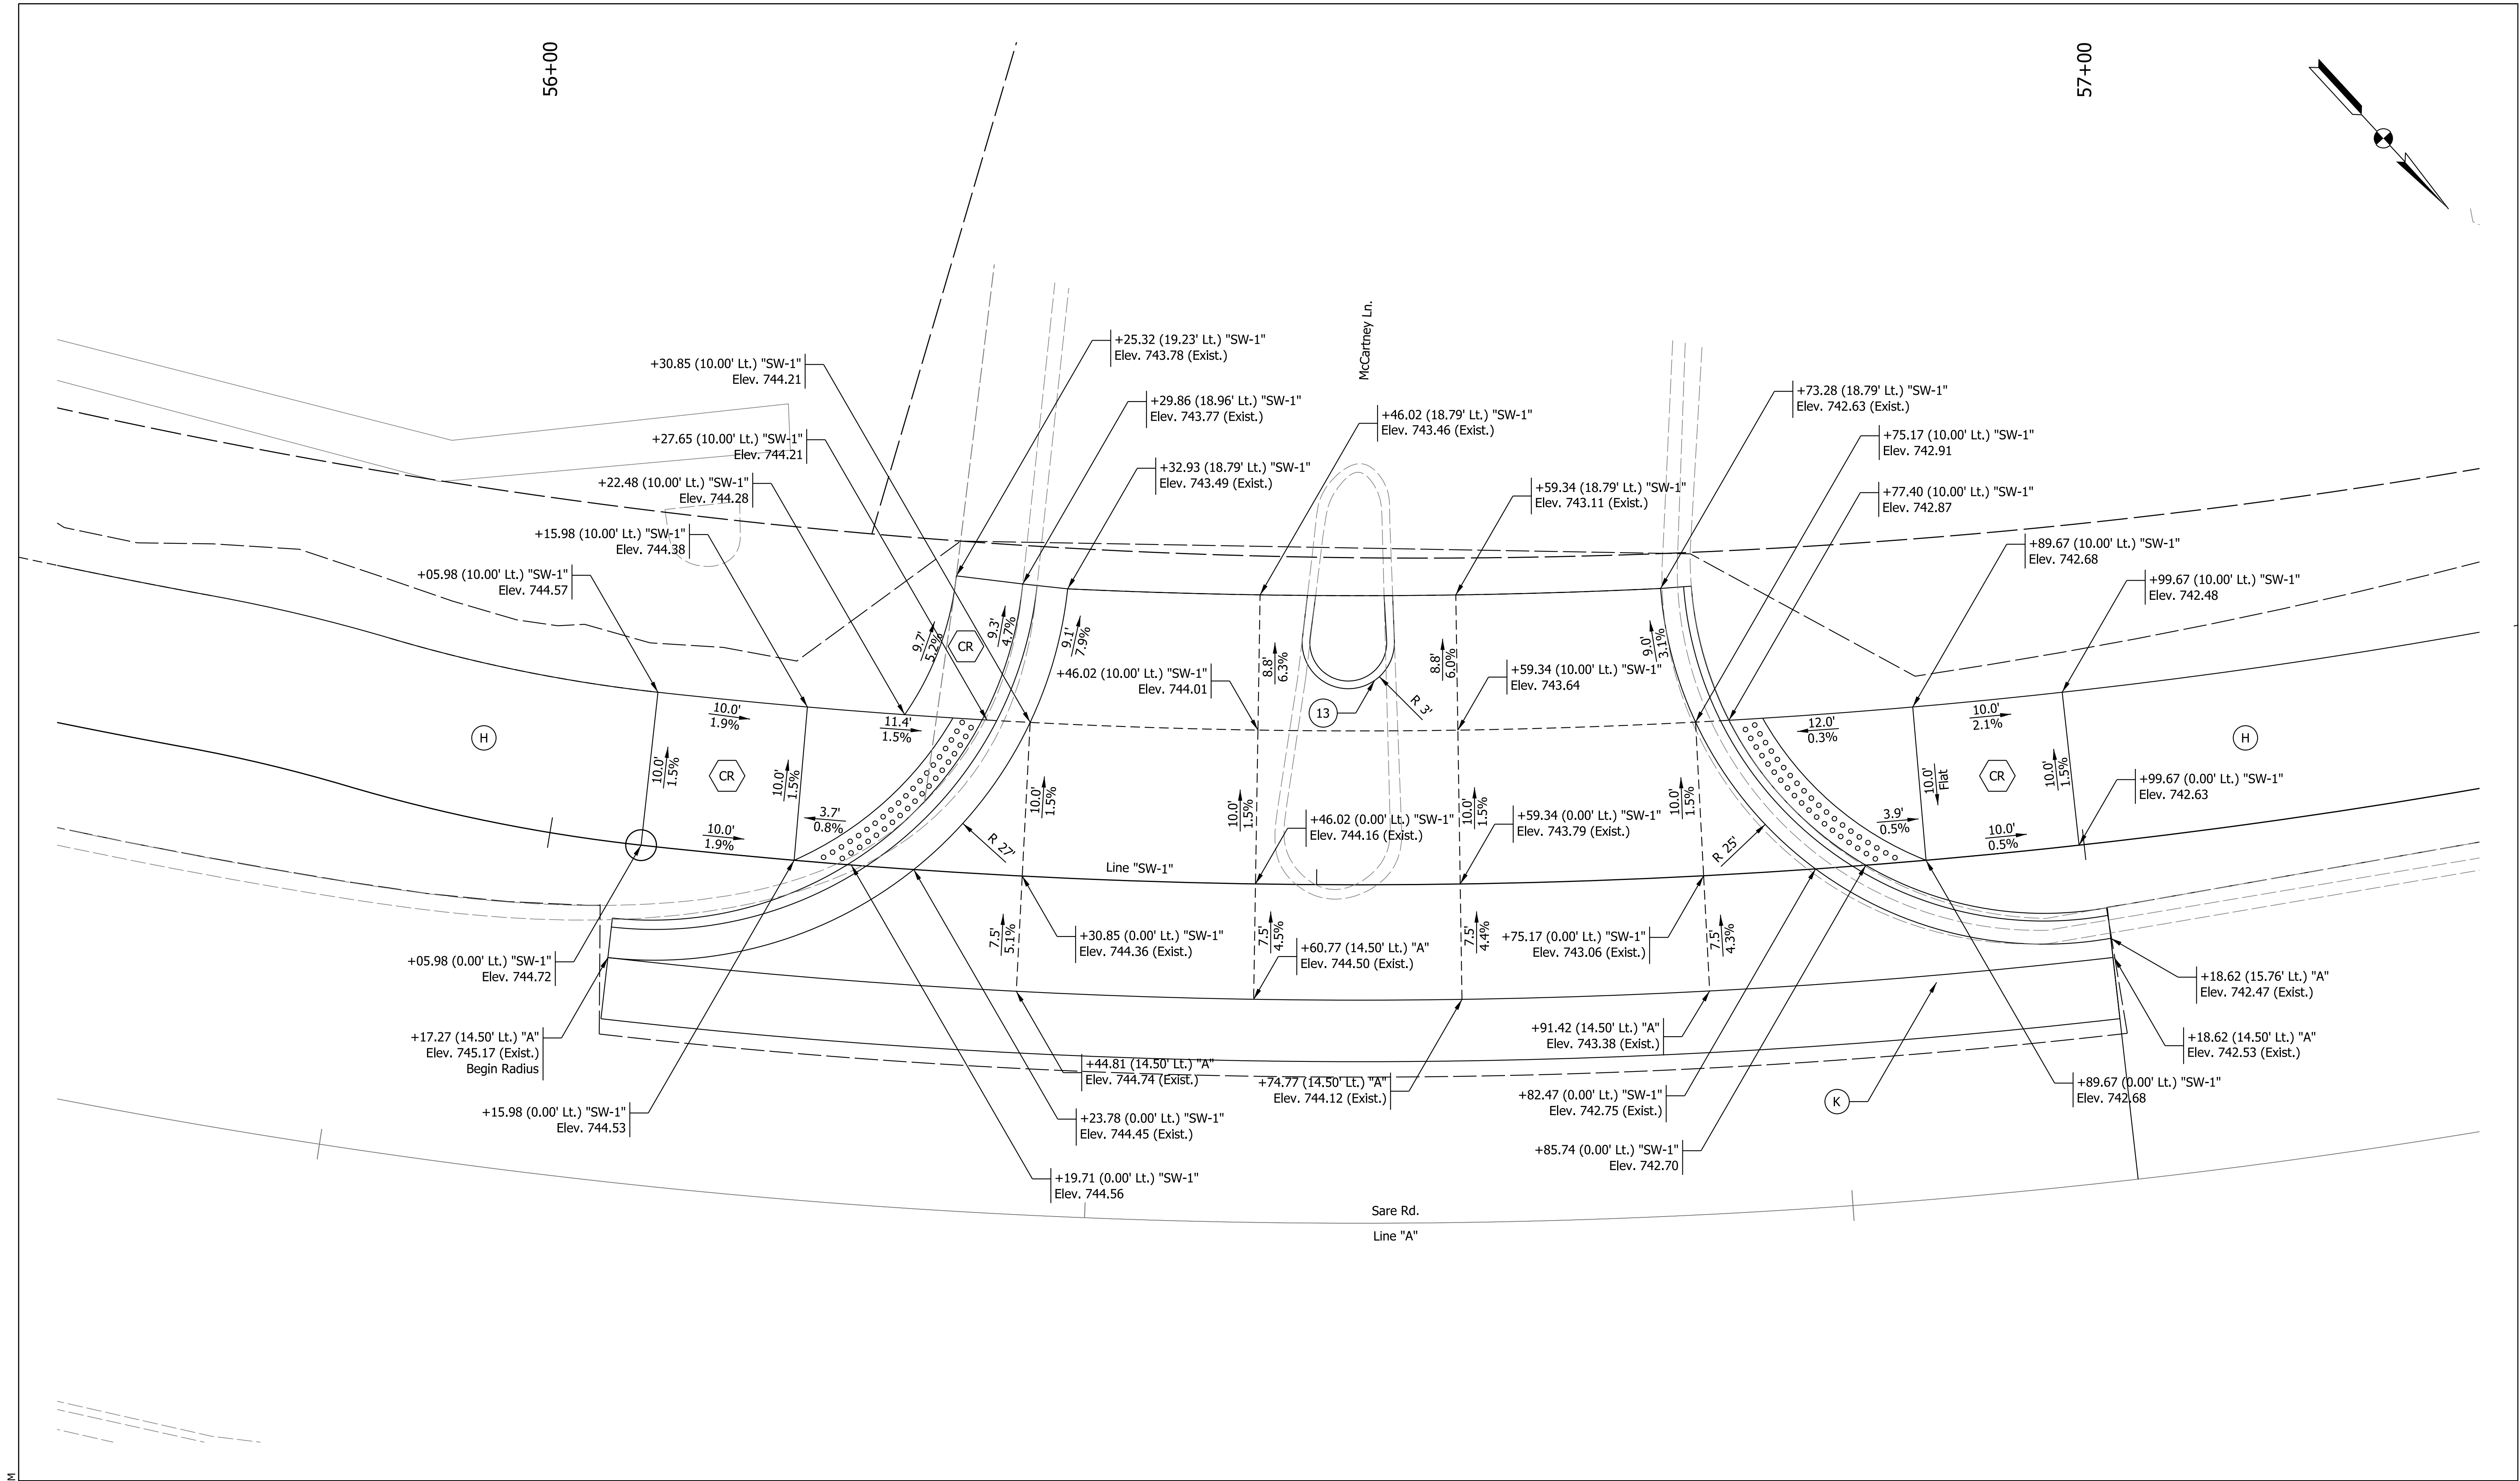

Plot: 12/4/2019 11:03 AM
T:\188456\Roadway\Sheet Files\Sht IntDet 05_06.dgn

- | | | |
|------------------------|--|-------------------------------|
| (H) HMA For Sidewalk | (K) HMA Patching, Type C | (22) Center Curb, D, Concrete |
| (F) Sidewalk, Concrete | (13) Curb, Concrete | (30) Cut Wall |
| (CR) Curb Ramp | (15) Curb and Gutter, Concrete, Modified | (31) Hand Rail, Pedestrian |

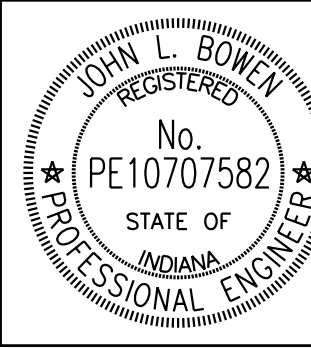

RECOMMENDED FOR APPROVAL <i>John Bowen</i>	
DESIGNED: PJF	DRAWN: PJF
CHECKED: JLB	CHECKED: JLB


INDIANA
DEPARTMENT OF TRANSPORTATION

INTERSECTION DETAILS
MCCARTNEY LN.

HORIZONTAL SCALE	BRIDGE FILE	
1"=5'		
VERTICAL SCALE	DESIGNATION	
N/A	1700736	
SURVEY BOOK	SHEETS	
	40	of 97
CONTRACT	PROJECT	
R-40294	1700736	

Plot: 12/4/2019 11:03 AM


T:\188456\Roadway\Sheet Files\Sht IntDet 05_08.dgn

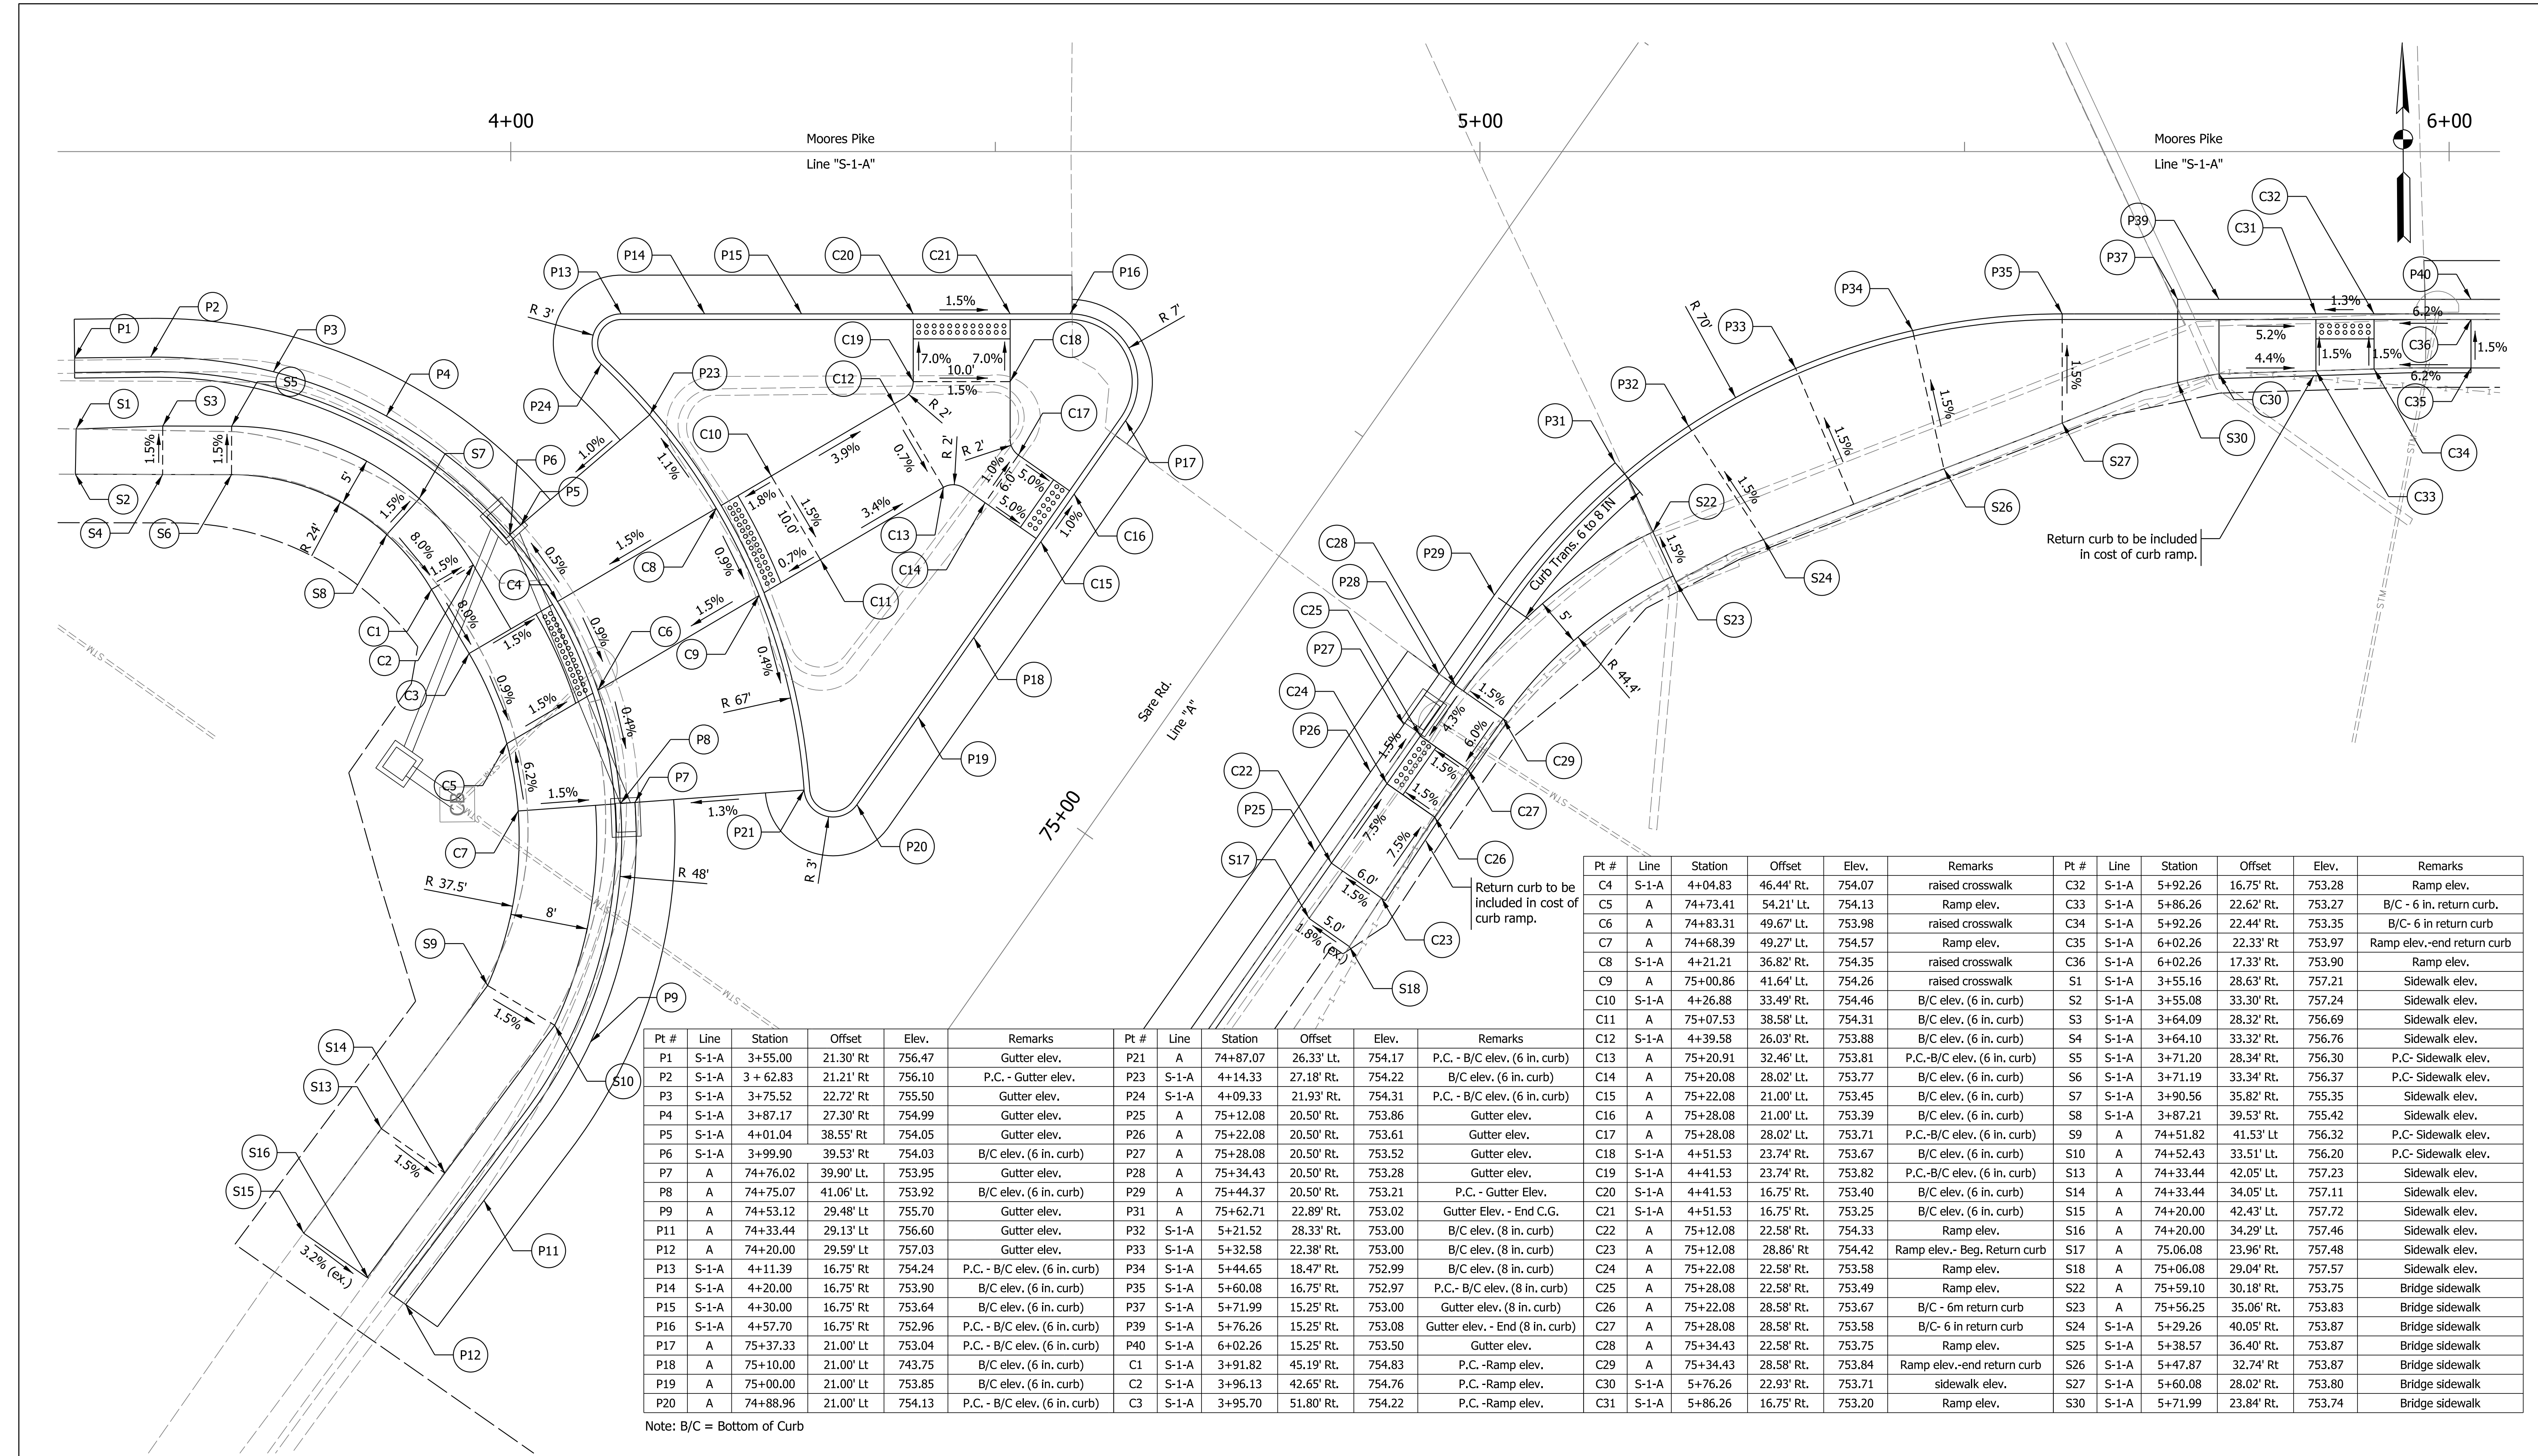

Pt #	Line	Station	Offset	Elev.	Remarks	Pt #	Line	Station	Offset	Elev.	Remarks
P1	S-1-A	3+55.00	21.30' Rt	756.47	Gutter elev.	P21	A	74+87.07	26.33' Lt.	754.17	P.C. - B/C elev. (6 in. curb)
P2	S-1-A	3+62.83	21.21' Rt	756.10	P.C. - Gutter elev.	P23	S-1-A	4+14.33	27.18' Rt.	754.22	B/C elev. (6 in. curb)
P3	S-1-A	3+75.52	22.72' Rt	755.50	Gutter elev.	P24	S-1-A	4+09.33	21.93' Rt.	754.31	P.C. - B/C elev. (6 in. curb)
P4	S-1-A	3+87.17	27.30' Rt	754.99	Gutter elev.	P25	A	75+12.08	20.50' Rt.	753.86	Gutter elev.
P5	S-1-A	4+01.04	38.55' Rt	754.05	Gutter elev.	P26	A	75+22.08	20.50' Rt.	753.61	Gutter elev.
P6	S-1-A	3+99.90	39.53' Rt	754.03	B/C elev. (6 in. curb)	P27	A	75+28.08	20.50' Rt.	753.52	Gutter elev.
P7	A	74+76.02	39.90' Lt.	753.95	Gutter elev.	P28	A	75+34.43	20.50' Rt.	753.28	Gutter elev.
P8	A	74+75.07	41.06' Lt.	753.92	B/C elev. (6 in. curb)	P29	A	75+44.37	20.50' Rt.	753.21	P.C. - Gutter Elev.
P9	A	74+53.12	29.48' Lt	755.70	Gutter elev.	P31	A	75+62.71	22.89' Rt.	753.02	Gutter Elev. - End C.G.
P11	A	74+33.44	29.13' Lt	756.60	Gutter elev.	P32	S-1-A	5+21.52	28.33' Rt.	753.00	B/C elev. (8 in. curb)
P12	A	74+20.00	29.59' Lt	757.03	Gutter elev.	P33	S-1-A	5+32.58	22.38' Rt.	753.00	B/C elev. (8 in. curb)
P13	S-1-A	4+11.39	16.75' Rt	754.24	P.C. - B/C elev. (6 in. curb)	P34	S-1-A	5+44.65	18.47' Rt.	752.99	B/C elev. (8 in. curb)
P14	S-1-A	4+20.00	16.75' Rt	753.90	B/C elev. (6 in. curb)	P35	S-1-A	5+60.08	16.75' Rt.	752.97	P.C. - B/C elev. (8 in. curb)
P15	S-1-A	4+30.00	16.75' Rt	753.64	B/C elev. (6 in. curb)	P37	S-1-A	5+71.99	15.25' Rt.	753.00	Gutter elev. (8 in. curb)
P16	S-1-A	4+57.70	16.75' Rt	752.96	P.C. - B/C elev. (6 in. curb)	P39	S-1-A	5+76.26	15.25' Rt.	753.08	Gutter elev. - End (8 in. curb)
P17	A	75+37.33	21.00' Lt	753.04	P.C. - B/C elev. (6 in. curb)	P40	S-1-A	6+02.26	15.25' Rt.	753.50	Gutter elev.
P18	A	75+10.00	21.00' Lt	743.75	B/C elev. (6 in. curb)	C1	S-1-A	3+91.82	45.19' Rt.	754.83	P.C. - Ramp elev.
P19	A	75+00.00	21.00' Lt	753.85	B/C elev. (6 in. curb)	C2	S-1-A	3+96.13	42.65' Rt.	754.76	P.C. - Ramp elev.
P20	A	74+88.96	21.00' Lt	754.13	P.C. - B/C elev. (6 in. curb)	C3	S-1-A	3+95.70	51.80' Rt.	754.22	P.C. - Ramp elev.

Note: B/C = Bottom of Curb

Pt #	Line	Station	Offset	Elev.	Remarks	Pt #	Line	Station	Offset	Elev.	Remarks
C4	S-1-A	4+04.83	46.44' Rt.	754.07	raised crosswalk	C32	S-1-A	5+92.26	16.75' Rt.	753.28	Ramp elev.
C5	A	74+73.41	54.21' Lt.	754.13	Ramp elev.	C33	S-1-A	5+86.26	22.62' Rt.	753.27	B/C - 6 in. return curb.
C6	A	74+83.31	49.67' Lt.	753.98	raised crosswalk	C34	S-1-A	5+92.26	22.44' Rt.	753.35	B/C - 6 in. return curb
C7	A	74+68.39	49.27' Lt.	754.57	Ramp elev.	C35	S-1-A	6+02.26	22.33' Rt	753.97	Ramp elev.-end return curb
C8	S-1-A	4+21.21	36.82' Rt.	754.35	raised crosswalk	C36	S-1-A	6+02.26	17.33' Rt.	753.90	Ramp elev.
C9	A	75+00.86	41.64' Lt.	754.26	raised crosswalk	S1	S-1-A	3+55.16	28.63' Rt.	757.21	Sidewalk elev.
C10	S-1-A	4+26.88	33.49' Rt.	754.46	B/C elev. (6 in. curb)	S2	S-1-A	3+55.08	33.30' Rt.	757.24	Sidewalk elev.
C11	A	75+07.53	38.58' Lt.	754.31	B/C elev. (6 in. curb)	S3	S-1-A	3+64.09	28.32' Rt.	756.69	Sidewalk elev.
C12	S-1-A	4+39.58	26.03' Rt.	753.88	B/C elev. (6 in. curb)	S4	S-1-A	3+64.10	33.32' Rt.	756.76	Sidewalk elev.
C13	A	75+20.91	32.46' Lt.	753.81	P.C.-B/C elev. (6 in. curb)	S5	S-1-A	3+71.20	28.34' Rt.	756.30	P.C. Sidewalk elev.
C14	A	75+20.08	28.02' Lt.	753.77	B/C elev. (6 in. curb)	S6	S-1-A	3+71.19	33.34' Rt.	756.37	P.C. Sidewalk elev.
C15	A	75+22.08	21.00' Lt.	753.45	B/C elev. (6 in. curb)	S7	S-1-A	3+90.56	35.82' Rt.	755.35	Sidewalk elev.
C16	A	75+28.08	21.00' Lt.	753.39	B/C elev. (6 in. curb)	S8	S-1-A	3+87.21	39.53' Rt.	755.42	Sidewalk elev.
C17	A	75+28.08	28.02' Lt.	753.71	P.C.-B/C elev. (6 in. curb)	S9	A	74+51.82	41.53' Lt	756.32	P.C. Sidewalk elev.
C18	S-1-A	4+51.53	23.74' Rt.	753.67	B/C elev. (6 in. curb)	S10	A	74+52.43	33.51' Lt.	756.20	P.C. Sidewalk elev.
C19	S-1-A	4+41.53	23.74' Rt.	753.82	P.C.-B/C elev. (6 in. curb)	S13	A	74+33.44	42.05' Lt.	757.23	Sidewalk elev.
C20	S-1-A	4+41.53	16.75' Rt.	753.40	B/C elev. (6 in. curb)	S14	A	74+33.44	34.05' Lt.	757.11	Sidewalk elev.
C21	S-1-A	4+51.53	16.75' Rt.	753.25	B/C elev. (6 in. curb)	S15	A	74+20.00	42.43' Lt.	757.72	Sidewalk elev.
C22	A	75+12.08	22.58' Rt.	754.33	Ramp elev.	S16	A	74+20.00	34.29' Lt.	757.46	Sidewalk elev.
C23	A	75+12.08	28.86' Rt.	754.42	Ramp elev. - Beg. Return curb	S17	A	75+06.08	23.96' Rt.	757.48	Sidewalk elev.
C24	A	75+22.08	22.58' Rt.	753.58	Ramp elev.	S18	A	75+06.08	29.04' Rt.	757.57	Sidewalk elev.
C25	A	75+28.08	22.58' Rt.	753.49	Ramp elev.	S22	A	75+59.10	30.18' Rt.	753.75	Bridge sidewalk
C26	A	75+22.08	28.58' Rt.	753.67	B/C - 6m return curb	S23	A	75+56.25	35.06' Rt.	753.83	Bridge sidewalk
C27	A	75+28.08	28.58' Rt.	753.58	B/C - 6 in return curb	S24	S-1-A	5+29.26	40.05' Rt.	753.87	Bridge sidewalk
C28	A	75+34.43	22.58' Rt.	753.75	Ramp elev.	S25	S-1-A	5+38.57	36.40' Rt.	753.87	Bridge sidewalk
C29	A	75+34.43	28.58' Rt.	753.84	Ramp elev.-end return curb	S26	S-1-A	5+47.87	32.74' Rt	753.87	Bridge sidewalk
C30	S-1-A	5+76.26	22.93' Rt.	753.71	sidewalk elev.	S27	S-1-A	5+60.08	28.02' Rt.	753.80	Bridge sidewalk
C31	S-1-A	5+86.26	16.75' Rt.	753.20	Ramp elev.	S30	S-1-A	5+71.99	23.84' Rt.	753.74	Bridge sidewalk

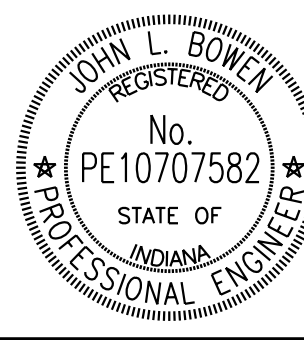


RECOMMENDED FOR APPROVAL	John Brown	DESIGN ENGINEER	11/25/2019	DATE
DESIGNED: PJF	DRAWN: PJF			
CHECKED: JLB	CHECKED: JLB			

INDIANA DEPARTMENT OF TRANSPORTATION
INTERSECTION DETAILS MOORES PK. - SOUTH APPROACH

HORIZONTAL SCALE 1" = 8'	BRIDGE FILE
VERTICAL SCALE N/A	DESIGNATION 1700736
SURVEY BOOK	SHEETS 42 of 97
CONTRACT R-40294	PROJECT 1700736


Plot: 12/4/2019 11:03 AM

T:\188456\Roadway\Sheet Files\Sht IntDet 05_09.dgn

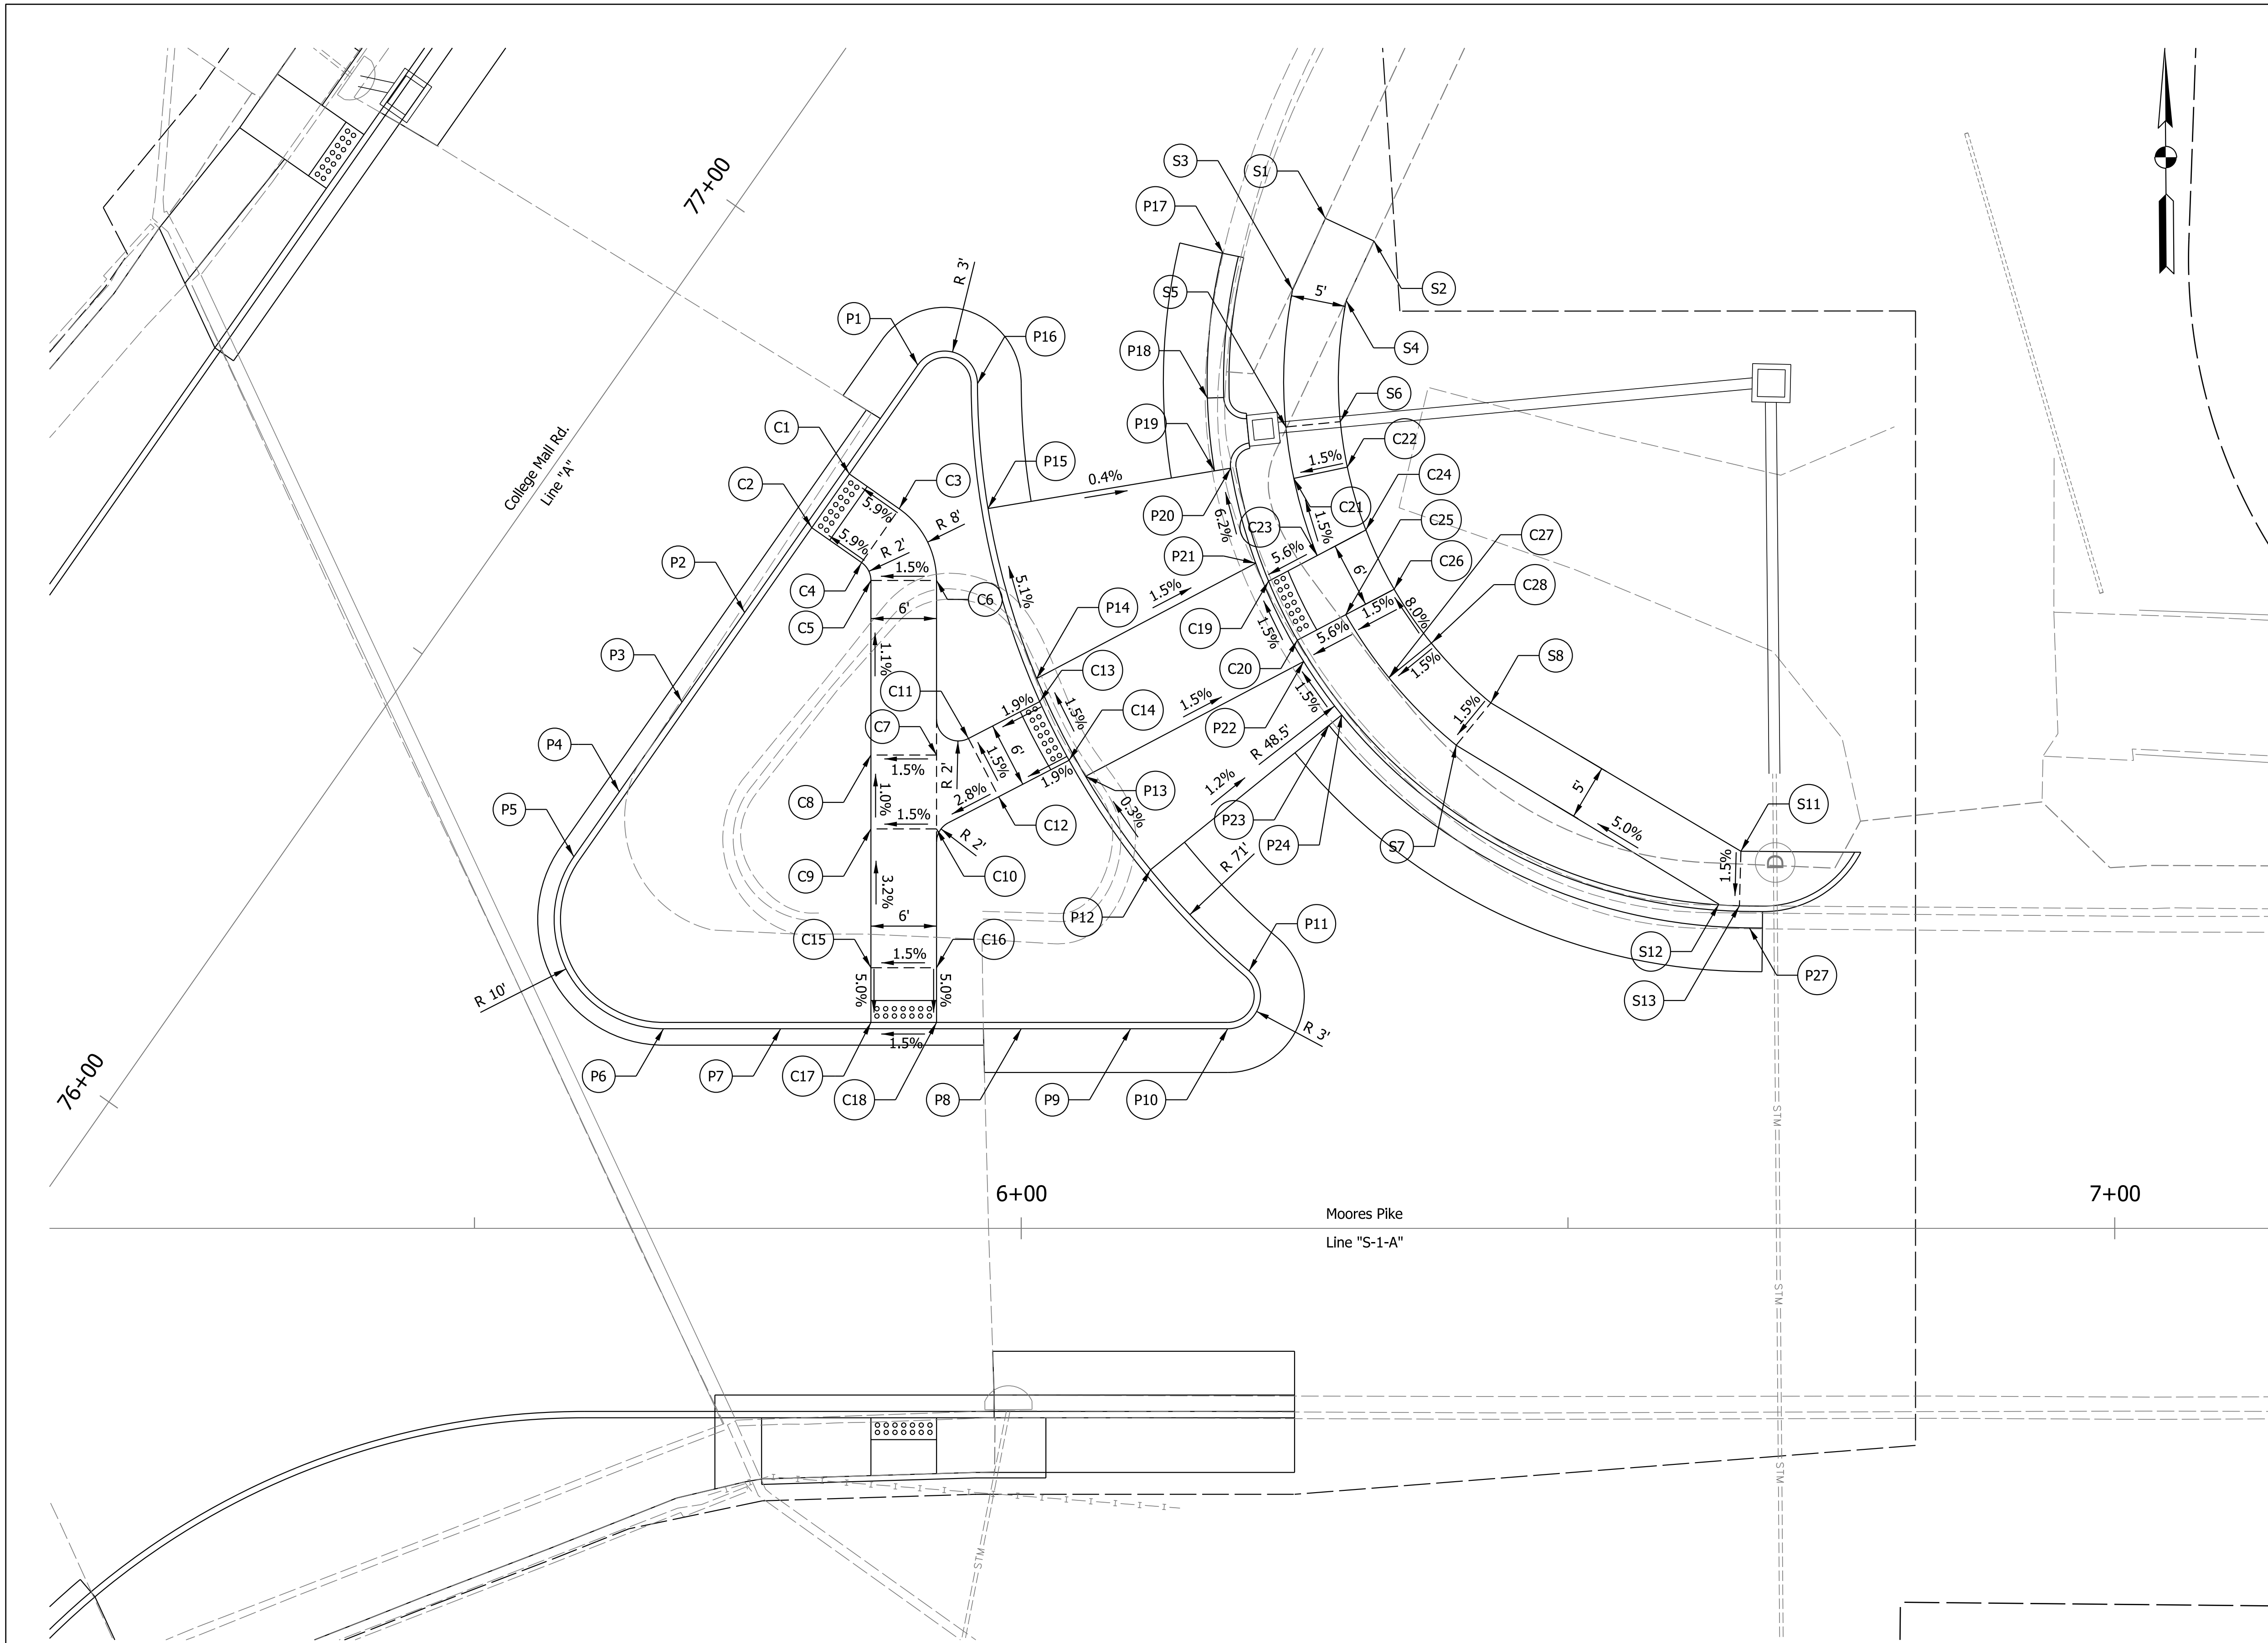

Pt #	Line	Station	Offset	Elev.	Remarks
P1	A	76+97.62	22.0' Rt.	752.14	P.C. - B/C elev. (6 in. curb)
P2	A	76+70.00	22.0' Rt.	752.14	B/C elev. (6 in. curb)
P3	A	76+60.00	22.0' Rt.	752.11	B/C elev. (6 in. curb)
P4	A	76+50.00	22.0' Rt.	752.02	B/C elev. (6 in. curb)
P5	A	76+42.75	22.0' Rt.	752.08	P.C. - B/C elev. (6 in. curb)
P6	S-1-A	05+67.29	18.25' Lt.	752.46	P.C. - B/C elev. (6 in. curb)
P7	S-1-A	05+78.00	18.25' Lt.	752.79	B/C elev. (6 in. curb)
P8	S-1-A	06+00.00	18.25' Lt.	753.35	B/C elev. (6 in. curb)
P9	S-1-A	06+10.00	18.25' Lt.	753.60	B/C elev. (6 in. curb)
P10	S-1-A	06+18.89	18.25' Lt.	753.79	P.C. - B/C elev. (6 in. curb)
P11	S-1-A	06+20.84	23.53' Lt.	753.81	P.C. - B/C elev. (6 in. curb)
P12	S-1-A	06+11.82	32.79' Lt.	753.46	B/C elev. (6 in. curb)
P13	S-1-A	06+05.88	41.34' Lt.	753.44	raised crosswalk
P14	A	76+80.36	47.34' Rt.	753.28	raised crosswalk
P15	A	76+90.55	34.78' Rt.	752.46	B/C elev. (6 in. curb)
P16	A	76+99.35	27.45' Rt.	752.28	P.C. - B/C elev. (6 in. curb)
P17	A	77+22.00	39.03' Rt.	752.68	P.C. - Gutter elev.
P18	A	77+10.33	45.43' Rt.	752.42	Gutter elev/Curb T.O.
P19	A	77+05.24	49.78' Rt.	752.38	Gutter elev/Curb T.O.
P20	A	77+06.29	50.86' Rt.	752.35	B/C elev. (6 in. curb)
P21	A	77+00.48	57.71' Rt.	752.97	raised crosswalk
P22	S-1-A	06+25.83	51.84' Rt.	753.12	raised crosswalk
P23	S-1-A	06+28.14	46.01' Lt.	753.21	Gutter elev.
P24	S-1-A	06+29.31	46.95' Lt.	753.09	B/C elev. (6 in. curb)
P27	S-1-A	06+66.59	27.48' Lt.	755.36	Gutter elev.
C1	A	76+85.88	22.58' Rt.	752.16	B/C elev. (6 in. curb)
C2	A	76+79.88	22.58' Rt.	752.16	B/C elev. (6 in. curb)
C3	A	76+85.88	28.14' Rt.	752.49	P.C. - B/C elev. (6 in. curb)
C4	A	76+79.88	28.14' Rt.	752.49	P.C. - B/C elev. (6 in. curb)
C5	A	76+79.02	29.78' Rt.	753.10	P.C. - B/C elev. (6 in. curb)
C6	A	76+82.46	34.70' Rt.	752.69	P.C. - B/C elev. (6 in. curb)
C7	A	76+69.38	43.85' Rt.	753.02	Ramp elev.
C8	A	76+65.94	38.93' Rt.	752.93	B/C elev. (6 in. curb)
C9	A	76+60.40	42.80' Rt.	753.00	B/C elev. (6 in. curb)
C10	A	76+63.84	47.72' Rt.	753.09	Ramp elev.
C11	A	76+72.29	45.37' Rt.	753.18	B/C elev. (6 in. curb)
C12	A	76+69.50	50.69' Rt.	753.27	B/C elev. (6 in. curb)
C13	A	76+78.79	48.78' Rt.	753.32	raised crosswalk
C14	A	76+75.95	54.06' Rt.	753.41	raised crosswalk
C15	S-1-A	05+86.26	23.83' Lt.	753.28	B/C elev. (6 in. curb)
C16	S-1-A	05+92.26	23.83' Lt.	753.37	B/C elev. (6 in. curb)
C17	S-1-A	05+86.26	18.83' Lt.	753.03	B/C elev. (6 in. curb)
C18	S-1-A	05+92.26	18.83' Lt.	753.12	B/C elev. (6 in. curb)
C19	A	76+99.81	59.62' Rt.	752.98	raised crosswalk
C20	S-1-A	06+25.25	53.79' Lt.	753.07	raised crosswalk
C21	A	77+08.84	56.12' Rt.	753.15	Ramp elev.
C22	A	77+12.49	59.54' Rt.	753.22	Ramp elev.
C23	A	77+04.28	61.92' Rt.	753.26	Ramp elev.
C24	A	77+08.75	64.22' Rt.	753.33	Ramp elev.
C25	S-1-A	06+29.68	56.12' Lt.	753.35	Ramp elev.
C26	S-1-A	06+34.10	58.45' Lt.	753.42	Ramp elev.
C27	S-1-A	06+33.62	50.36' Lt.	753.83	Ramp elev.
C28	S-1-A	06+37.50	53.52' Lt.	753.90	Ramp elev.
S1	A	77+29.69	44.87' Rt.	753.21	Sidewalk match exist.
S2	A	77+30.43	49.71' Rt.	753.21	Sidewalk match exist.
S3	A	77+22.90	46.15' Rt.	753.08	Sidewalk match exist.
S4	A	77+24.92	50.73' Rt.	753.11	Sidewalk match exist.
S5	A	77+12.27	52.83' Rt.	753.07	Sidewalk elev.
S6	A	77+15.53	56.63' Rt.	753.14	Sidewalk elev.
S7	S-1-A	06+39.78	44.18' Lt.	754.27	Sidewalk elev.
S8	S-1-A	06+42.95	48.06' Lt.	754.34	Sidewalk elev.
S11	S-1-A	06+65.82	34.48' Lt.	755.85	Sidewalk elev.
S12	S-1-A	06+63.80	29.64' Lt.	755.67	Sidewalk/curb elev.
S13	S-1-A	06+65.68	29.49' Lt.	755.78	Sidewalk/curb elev.


Note: B/C = Bottom of Curb

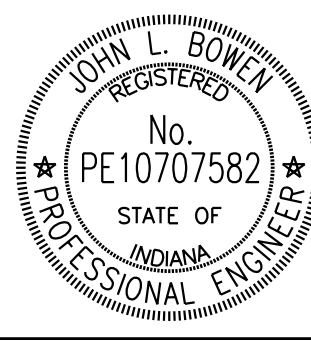

RECOMMENDED FOR APPROVAL	<i>John Brown</i>	DESIGN ENGINEER	11/25/2019	DATE
DESIGNED: PJF	DRAWN: PJF			
CHECKED: JLB	CHECKED: JLB			

INDIANA DEPARTMENT OF TRANSPORTATION
INTERSECTION DETAILS MOORES PK. - NE CORNER

HORIZONTAL SCALE 1"=8'	BRIDGE FILE
VERTICAL SCALE N/A	DESIGNATION 1700736
SURVEY BOOK	SHEETS 43 of 97
CONTRACT R-40294	PROJECT 1700736

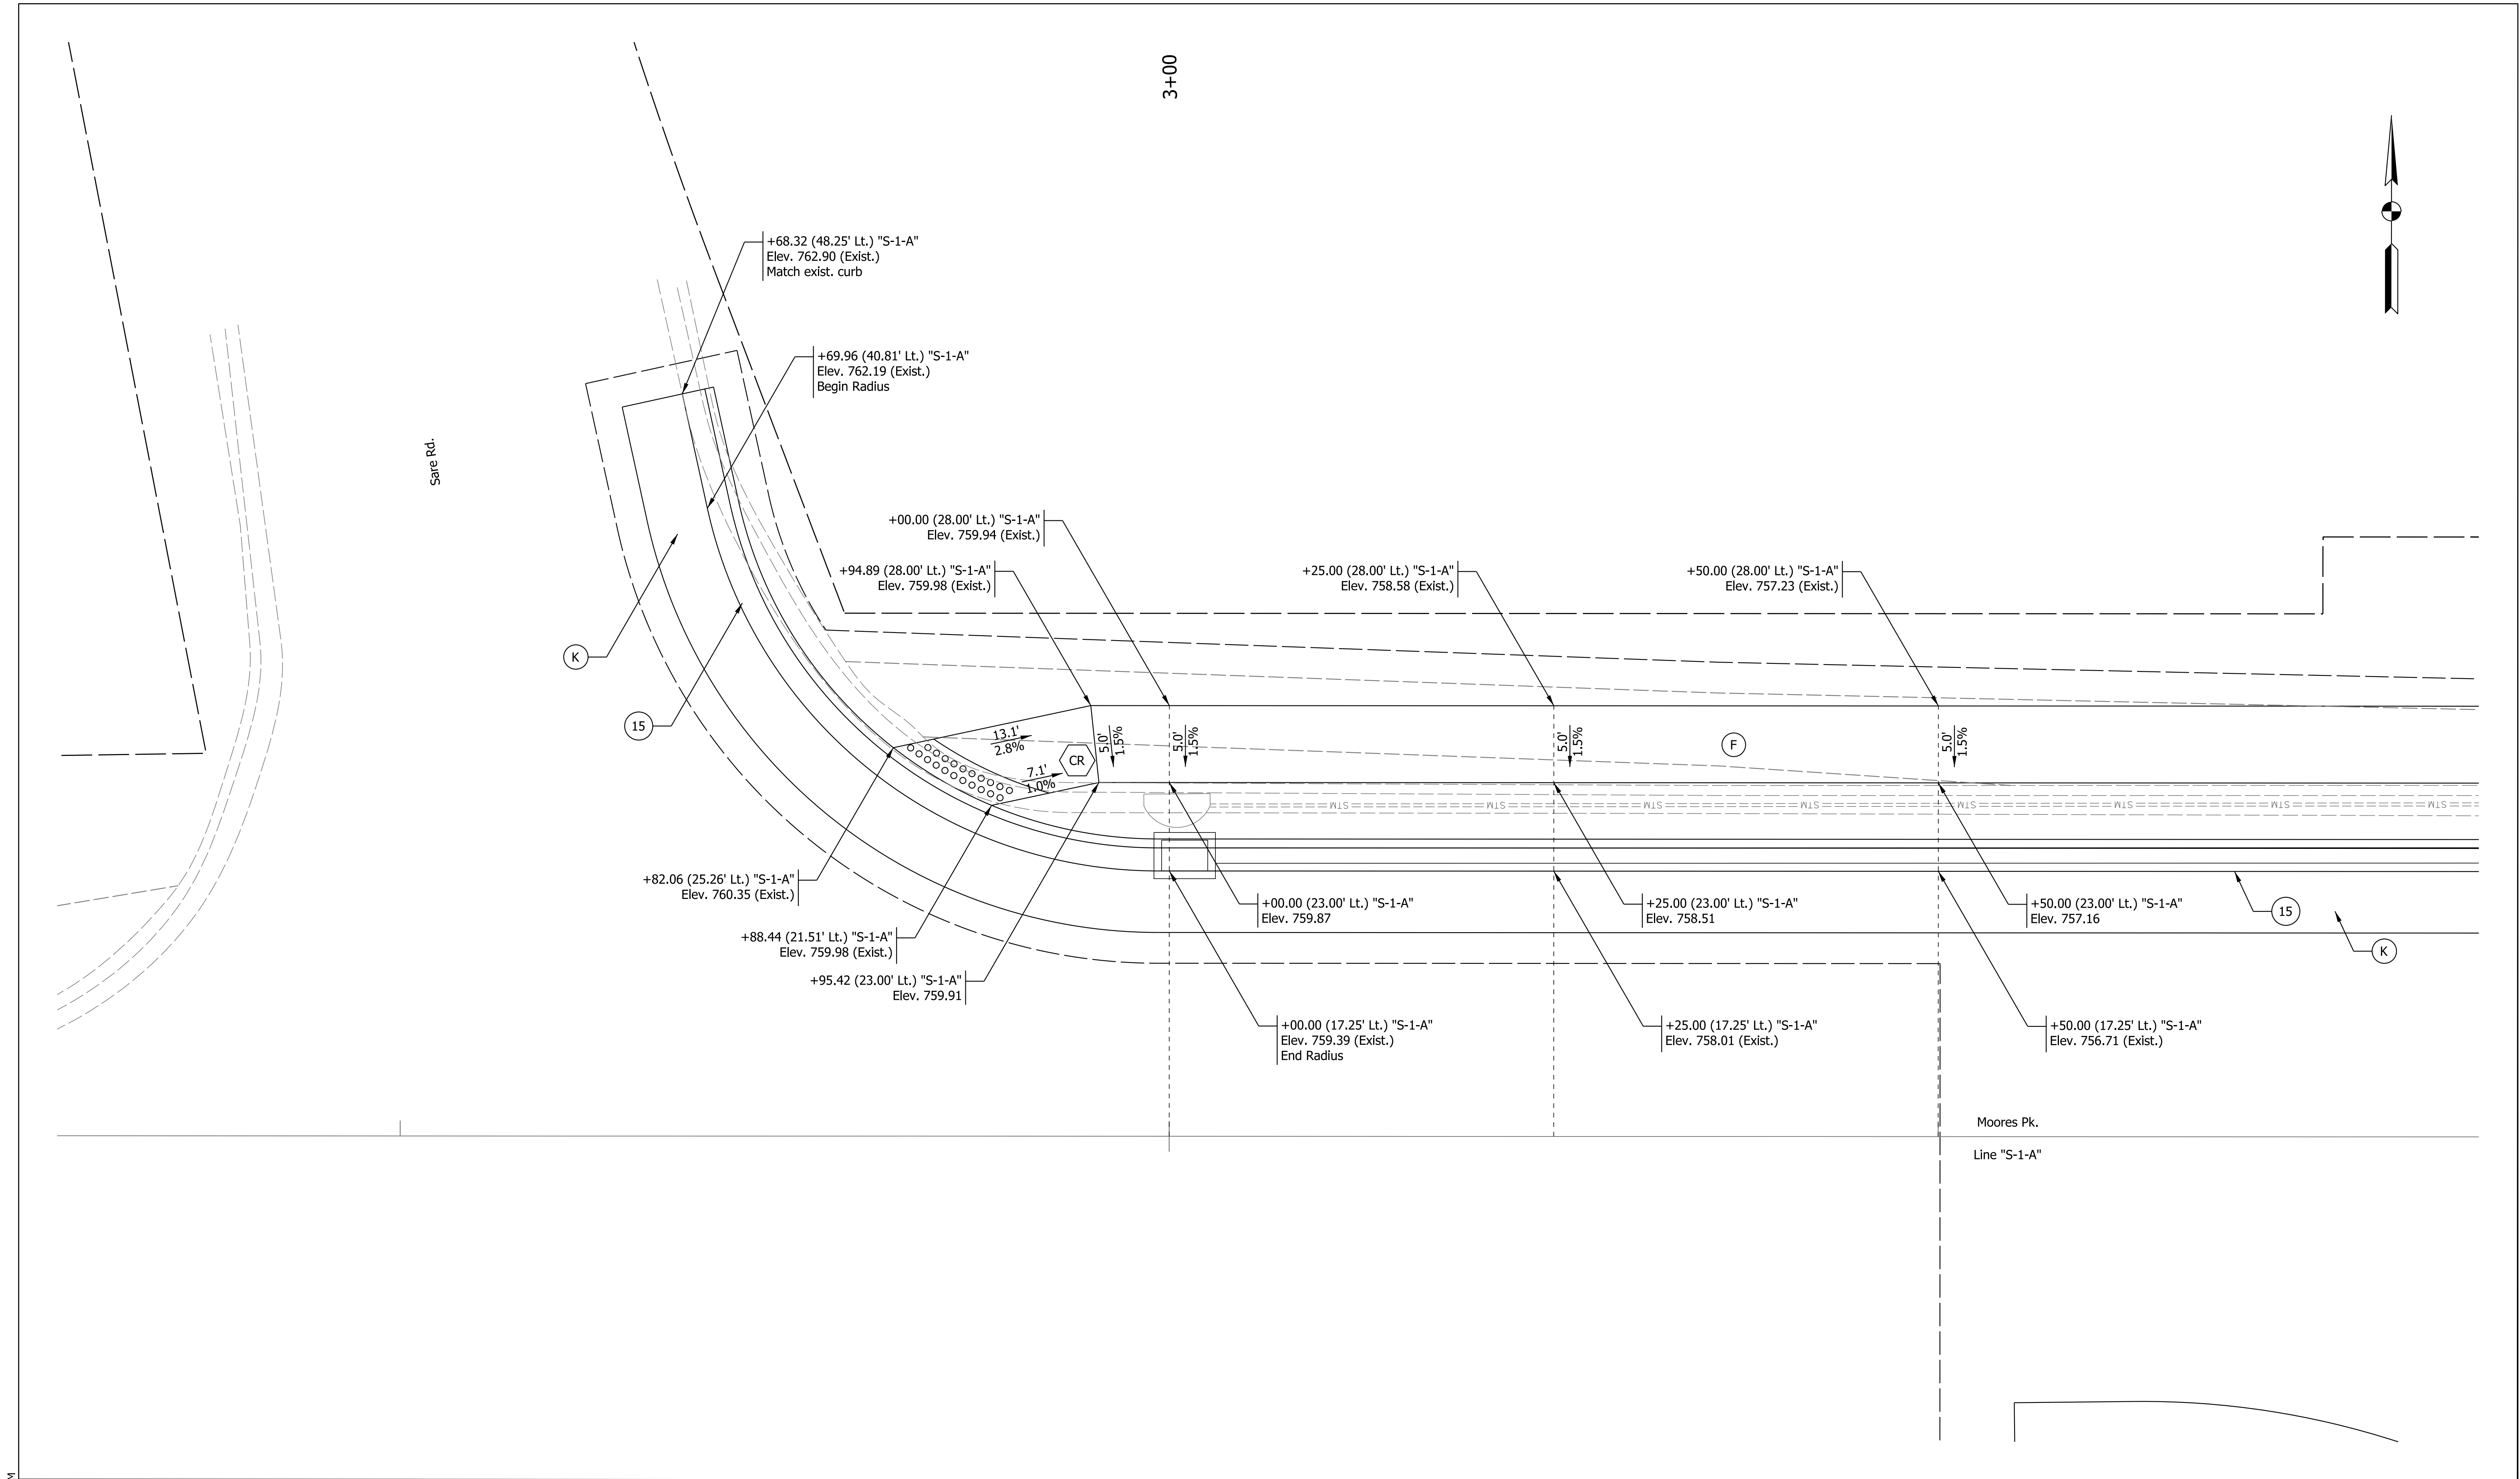

Plot: 12/4/2019 11:03 AM
T:\188456\Roadway\Sheet Files\Sht IntDet 05_11.dgn

- | | | | | | |
|------|--------------------|------|-------------------------------------|------|--------------------------|
| (H) | HMA For Sidewalk | (K) | HMA Patching, Type C | (22) | Center Curb, D, Concrete |
| (F) | Sidewalk, Concrete | (13) | Curb, Concrete | (30) | Cut Wall |
| (CR) | Curb Ramp | (15) | Curb and Gutter, Concrete, Modified | (31) | Hand Rail, Pedestrian |



RECOMMENDED FOR APPROVAL	<i>John Bowen</i>	DESIGN ENGINEER	DATE
DESIGNED: PJF	DRAWN: PJF		
CHECKED: JLB	CHECKED: JLB		

INDIANA DEPARTMENT OF TRANSPORTATION
INTERSECTION DETAILS SARE RD.

HORIZONTAL SCALE 1" = 5'	BRIDGE FILE
VERTICAL SCALE N/A	DESIGNATION 1700736
SURVEY BOOK	SHEETS 45 of 97
CONTRACT R-40294	PROJECT 1700736